F.H.W.A. REGION NO.	STATE	FED. AID PROJ. NO.	SHEET NO.	TOTAL SHEETS
3	MD	SEE BELOW		

US ROUTE 301 IS ASSUMED TO RUN
IN A NORTH / SOUTH DIRECTION

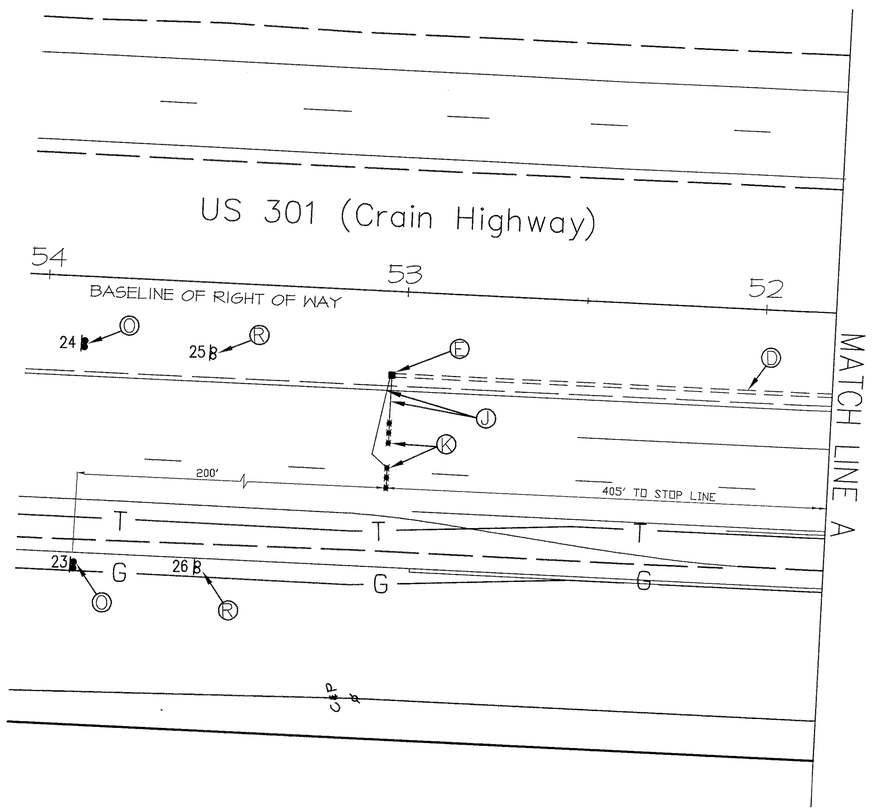

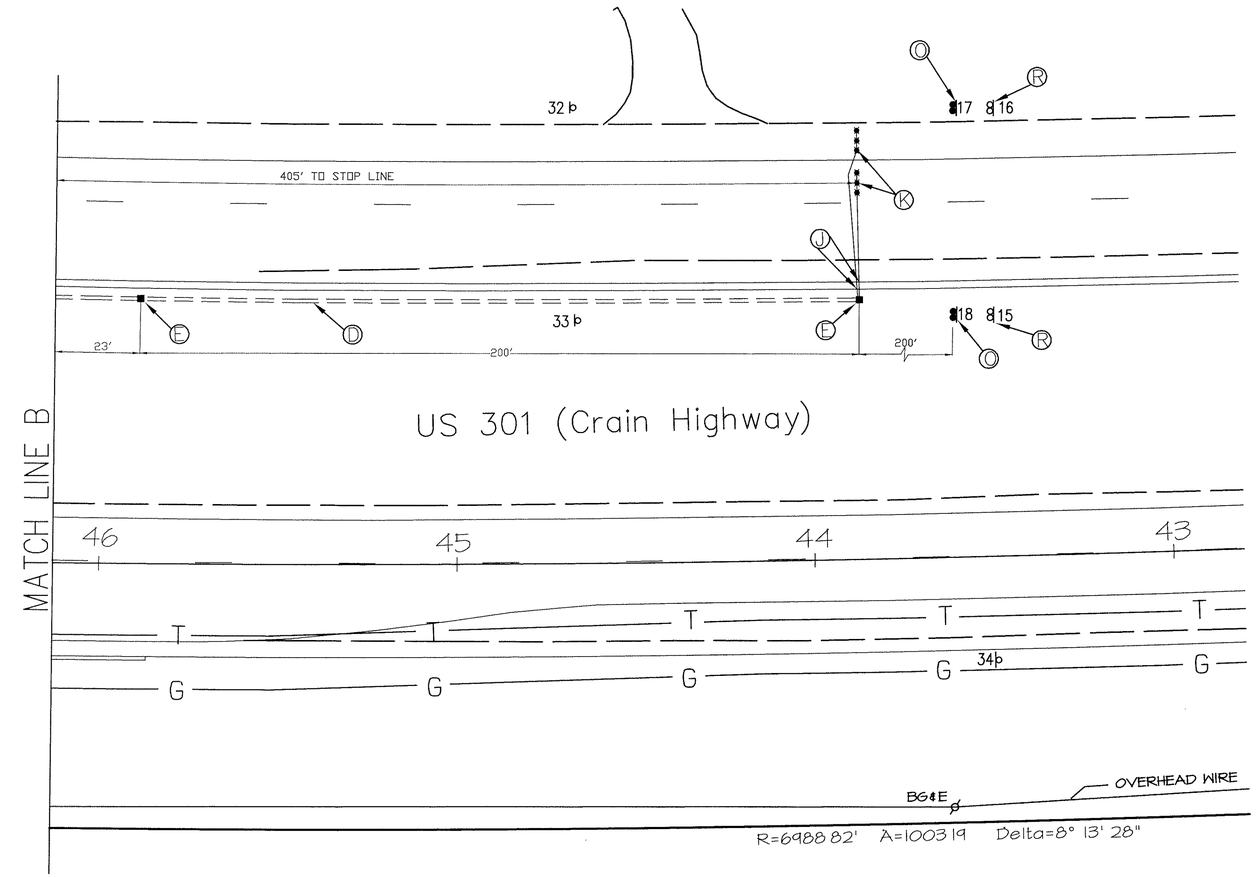

UTILITY LEGEND	
T	TELEPHONE CABLES
G	GAS MAIN
W	WATER MAIN
S	SEWER MAIN
E	ELECTRIC CABLES
A	AERIAL CABLES
BC	BURIED CABLE
SD	STORM DRAIN

GEOMETRIC LEGEND	
— — — — — —	EXISTING GEOMETRICS
———	PROPOSED GEOMETRICS

REVISIONS

APPROVALS

ASST. DIVISION CHIEF, TEDD

ASST. DISTRICT ENGINEER, TRAFFIC

CHIEF, TRAFFIC ENGINEERING DESIGN DIVISION

WELLS & ASSOCIATES, LLC
TRAFFIC, TRANSPORTATION, and PARKING CONSULTANTS
Suite 600, 1420 Spring Hill Rd., McLean, Virginia 22102
Telephone: 703/917-6620 Facsimile: 703/917-0739

MARYLAND DOT – STATE HIGHWAY ADMINISTRATION
Office of Traffic & Safety
TRAFFIC ENGINEERING DESIGN DIVISION

US ROUTE 301 (Crain Highway) at LEELAND ROAD

DATE 10/07/97

DRAWN BY: DAO/CJP	F.A.P. NO.		PLAN SHEET NO.: TS 3557	SHEET NO.
CHECK BY: D Ohler	S.H.A. NO.			
1"=20'				