DRILL HOLES

BORDER REV. DATE: June 1, 2004

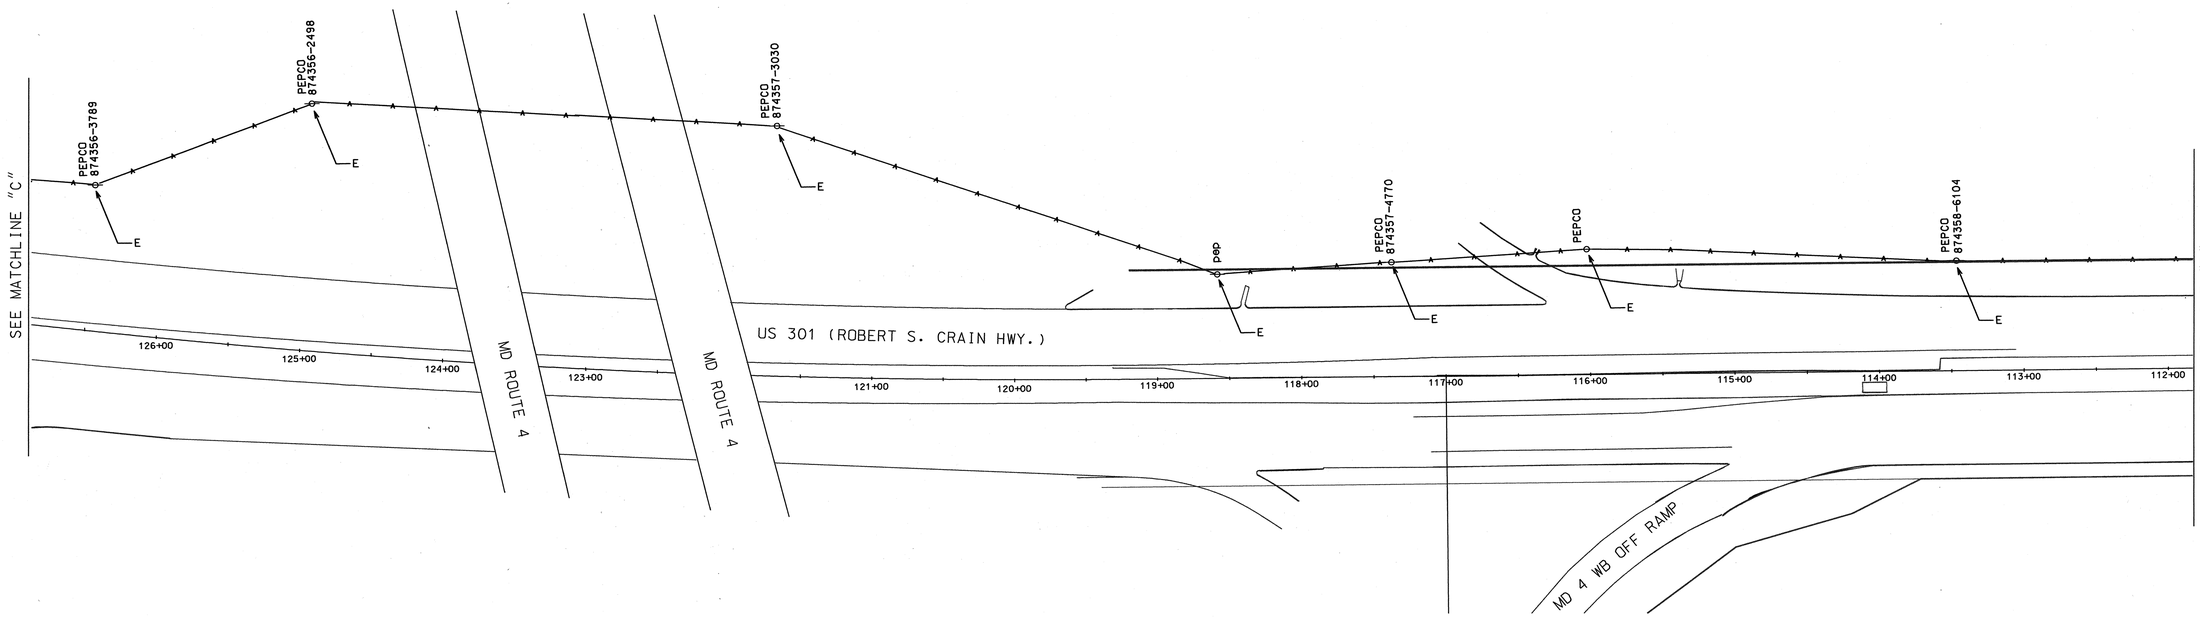

DRILL HOLES

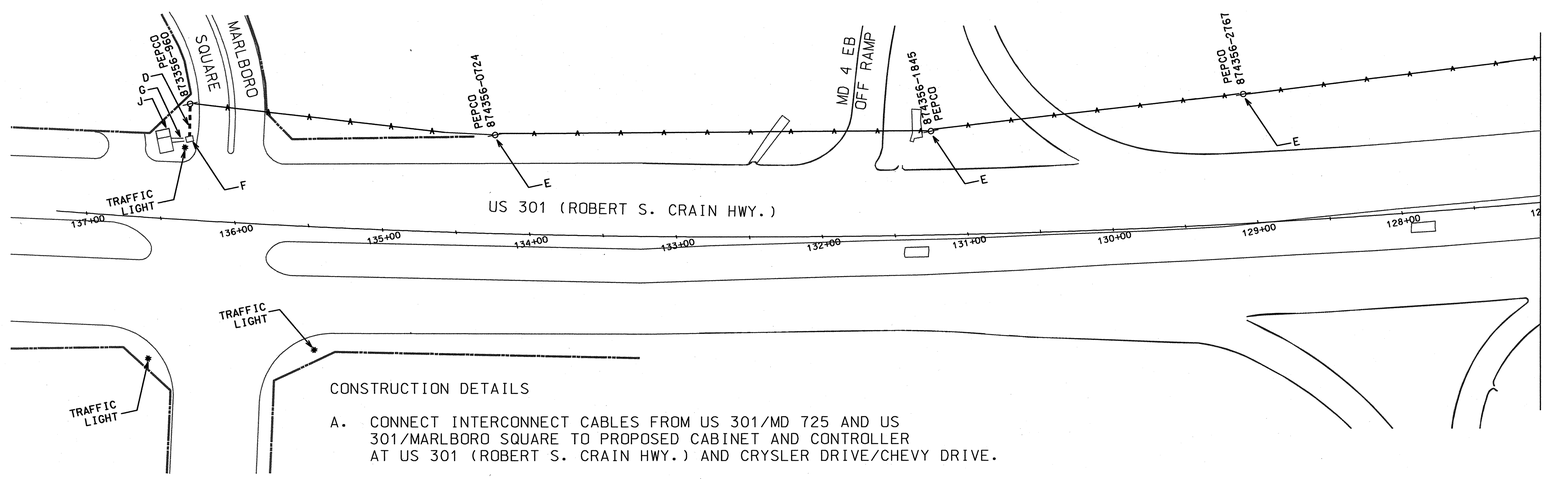

DRILL HOLES

CONSTRUCTION DETAILS

A. CONNECT INTERCONNECT CABLES FROM US 301/MD 725 AND US 301/MARLBORO SQUARE TO PROPOSED CABINET AND CONTROLLER AT US 301 (ROBERT S. CRAIN HWY.) AND CRYSLER DRIVE/CHEVY DRIVE.

B. USE PROPOSED CONDUIT FOR INTERCONNECT CABLE.

C. USE PROPOSED HANDHOLE FOR INTERCONNECT CABLE.

D. INSTALL PROPOSED 3" SCHEDULE 80 PVC CONDUIT (TRENCHED) WITH 90 DEGREE BEND, 3" RISER, AND WEATHERHEAD FOR INTERCONNECT CABLE.

E. INSTALL INTERCONNECT CABLE ONTO PEPCO POLE.

F. USE EXISTING HANDHOLE FOR INTERCONNECT CABLE.

G. USE EXISTING CONDUIT FOR INTERCONNECT CABLE.

H. CONNECT INTERCONNECT CABLE TO EXISTING CABINET AND CONTROLLER AT US 301 (ROBERT S. CRAIN HIGHWAY) AND MD 725.

J. CONNECT INTERCONNECT CABLE TO EXISTING CABINET AND CONTROLLER AT US 301 (ROBERT S. CRAIN HIGHWAY) AND MARLBORO SQUARE.

N

US 301 IS ASSUMED TO RUN NORTH/SOUTH

WELLS & ASSOCIATES, LLC

TRANSPORTATION, TRAFFIC, AND PARKING CONSULTANTS
1420 Spring Hill Road
McLean, VA 22102
Phone: (703) 917-6620 Fax: (703)917-0739
5 Wirt Street
Leesburg, VA 20175
Phone: (703) 443-1442 Fax: (703)443-1225

APPROVALS	
TEAM LEADER	7-18-05
ASST. DIV. CHIEF	7-18-05
DIVISION CHIEF	7/18/05
OFFICE DIRECTOR	

REVISIONS

PLOTTED: @DATETIME@
FILE: @FILE@

SHA

STATE OF MARYLAND
DEPARTMENT OF TRANSPORTATION
STATE HIGHWAY ADMINISTRATION
OFFICE OF TRAFFIC & SAFETY
TRAFFIC ENGINEERING DESIGN DIVISION

TRAFFIC SIGNAL INTERCONNECT PLAN
US 301 (ROBERT S. CRAIN HWY.) BETWEEN MARLBORO SQUARE / CHRYSLER DRIVE / CHEVY DRIVE & MD 725

SCALE 1" = 50' DATE 7/11/05 CONTRACT NO.

DESIGNED BY CT
DRAWN BY DPN/PS
CHECKED BY CT
F.A.P. NO.

COUNTY PRINCE GEORGE'S
LOGMILE BW996M82
T.I.M.S. NO. C851
TOD NO. 16030114.34

DRAWING NO. TS1446IC OF SHEET NO. 2 OF 2

...\Base\Interconnect 062305.dgn 7/11/2005 5:43:37 PM