REGION NO	STATE	PROJ. NO	NO.	SHEETS
3	MD.		290	345

Note:
Arrow's and Only's Pavement markings and R3-5b(L) ground mounted signs (# 15,16) along Long Gate Parkway are shown on a pavement marking typical in the Special Provisions

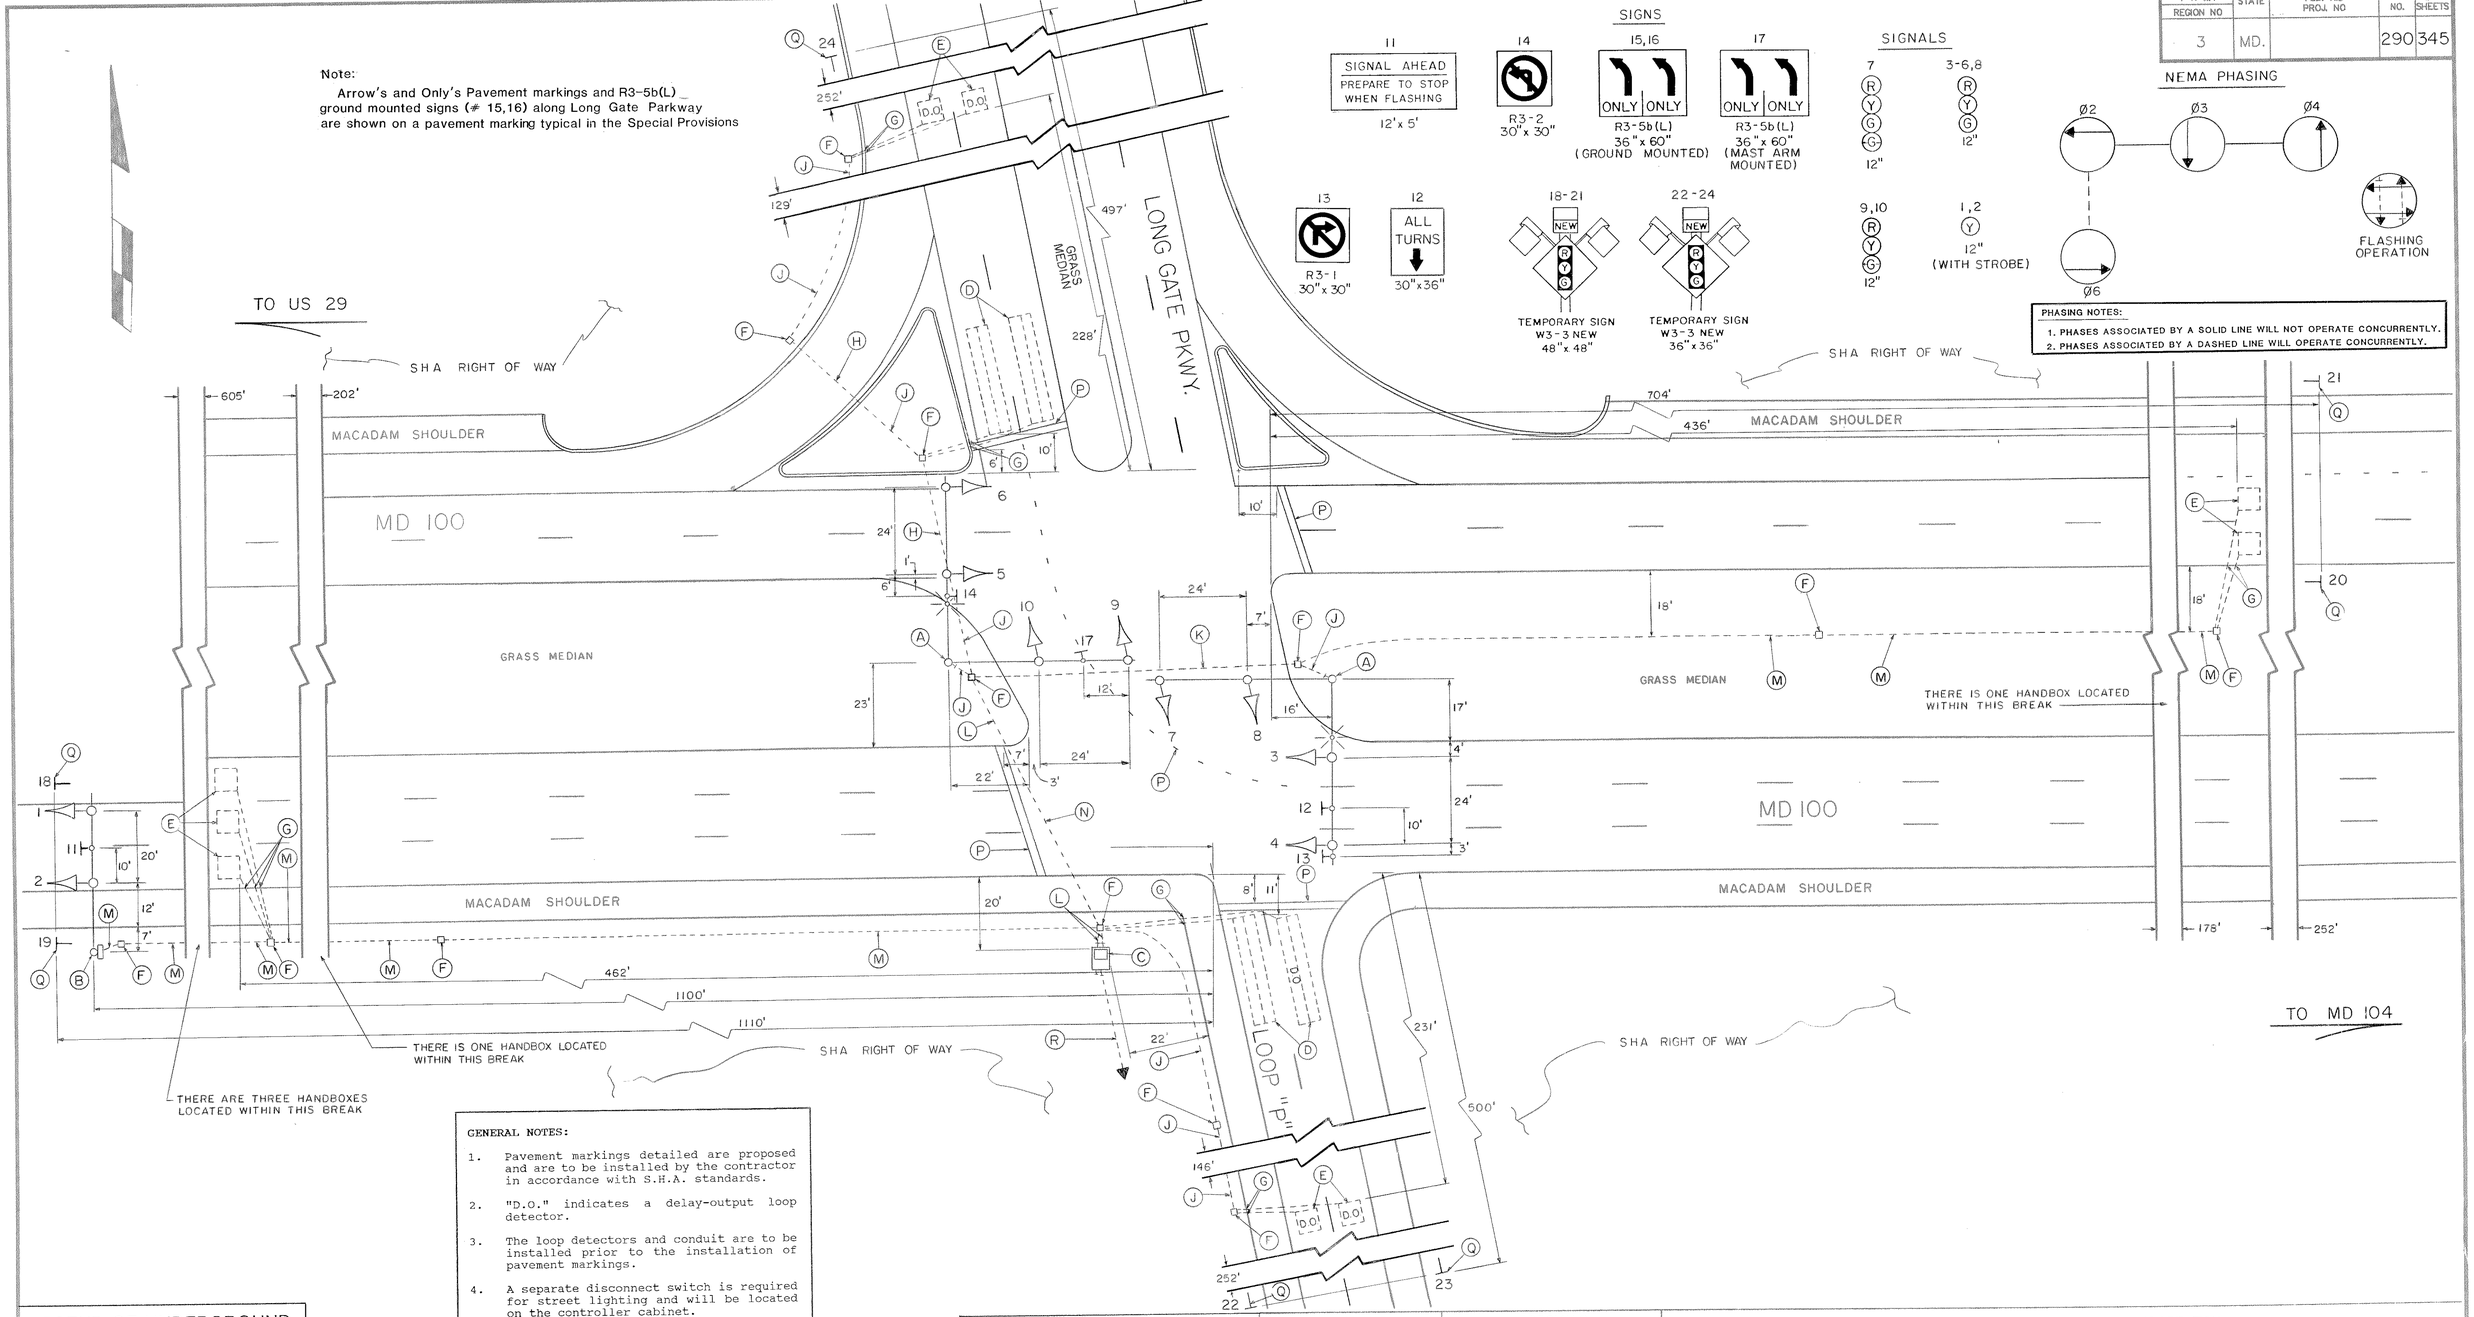

GENERAL NOTES:

1. Pavement markings detailed are proposed and are to be installed by the contractor in accordance with S.H.A. standards.
2. "D.O." indicates a delay-output loop detector.
3. The loop detectors and conduit are to be installed prior to the installation of pavement markings.
4. A separate disconnect switch is required for street lighting and will be located on the controller cabinet.

LEGEND OF UNDERGROUND AND OVERHEAD UTILITIES

AERIAL CABLE — A — A — A — A
ELECTRIC — E — E — E — E
TELEPHONE — T — T — T — T
GAS — G — G — G — G
SEWER — S — S — S — S
WATER — W — W — W — W

STREET TRAFFIC STUDIES, LTD.
Gateway International
1302 Concourse Drive, Suite 104
Linthicum, Maryland 21090

REVISIONS

APPROVALS
CHIEF, SIGNAL DESIGN SECTION 6/21/90
ASST. DISTRICT ENGINEER, TRAFFIC 6/21
CHIEF, BUREAU OF TRAFFIC ENGINEERING 6/21/90

MARYLAND DEPARTMENT OF TRANSPORTATION
STATE HIGHWAY ADMINISTRATION – OFFICE OF TRAFFIC
TRAFFIC ENGINEERING DIVISION

DRAWN BY B.K.MILLER (FOR STS)
DES. BY: R.R.ZACHERL (FOR STS)
CHK. BY:

MD 100 AND LONG GATE PARKWAY

LOC# 13010051 50 COUNTY: HOWARD

DATE: 6-5-90 F.A.P. NO.
SCALE: 1" = 20' S.H.A. NO.
TS/FILE NO. TS-2613
SHEET NO. 290 OF 345