F.H.W.A. REGION NO.	STATE	FED. AID PROJ. NO.	SHEET NO.	TOTAL SHEETS
3	MD		9A	19

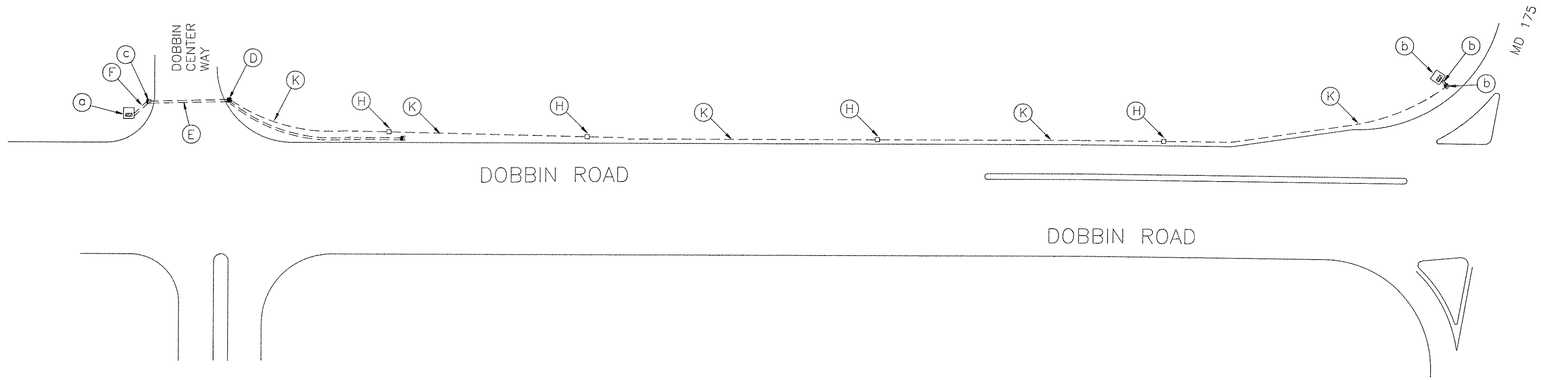

NOTES:

1.) Any disturbed area must be backfilled within the same working day.

2.) All conduit shall be installed 5' from the shoulder edge unless shown otherwise.

REVISION – 1

INTERCONNECT PLAN

LEGEND OF UNDERGROUND AND OVERHEAD UTILITIES

AERIAL CABLE	A	A	A
ELECTRIC	E	E	E
TELEPHONE	T	T	T
GAS	G	G	G
SEWER	S	S	S
WATER	W	W	W
CABLE TV	TV	TV	TV

STREET TRAFFIC STUDIES, LTD.
Gateway International
1302 Concourse Drive, Suite 104
Linthicum, Maryland 21090
(410) 859-3553
2311

REVISIONS

APPROVALS

12/11/92
CHIEF, SIGNAL DESIGN SECTION

ASST. DISTRICT ENGINEER, TRAFFIC

12-10-92
CHIEF, TRAFFIC ENGINEERING DESIGN DIVISION

12/13/92
DIRECTOR, OFFICE OF TRAFFIC AND SAFETY

MDOT – STATE HIGHWAY ADMINISTRATION
Office of Traffic and Safety
TRAFFIC ENGINEERING DESIGN DIVISION

DRAWN BY: C.F.STARKEY (FOR STS)
DES. BY: R.R.ZACHERL (FOR STS)
CHK. BY: 12/10/92

MD 175: THUNDER HILL RD. EAST TO MD 108
COUNTY HOWARD

DATE: 11-10-92
SCALE: 1"=50'
F.A.P. NO.
S.H.A. NO. HO-736-501-785
TS/STD. NO.
SHEET NO. 9A OF 19

F#2