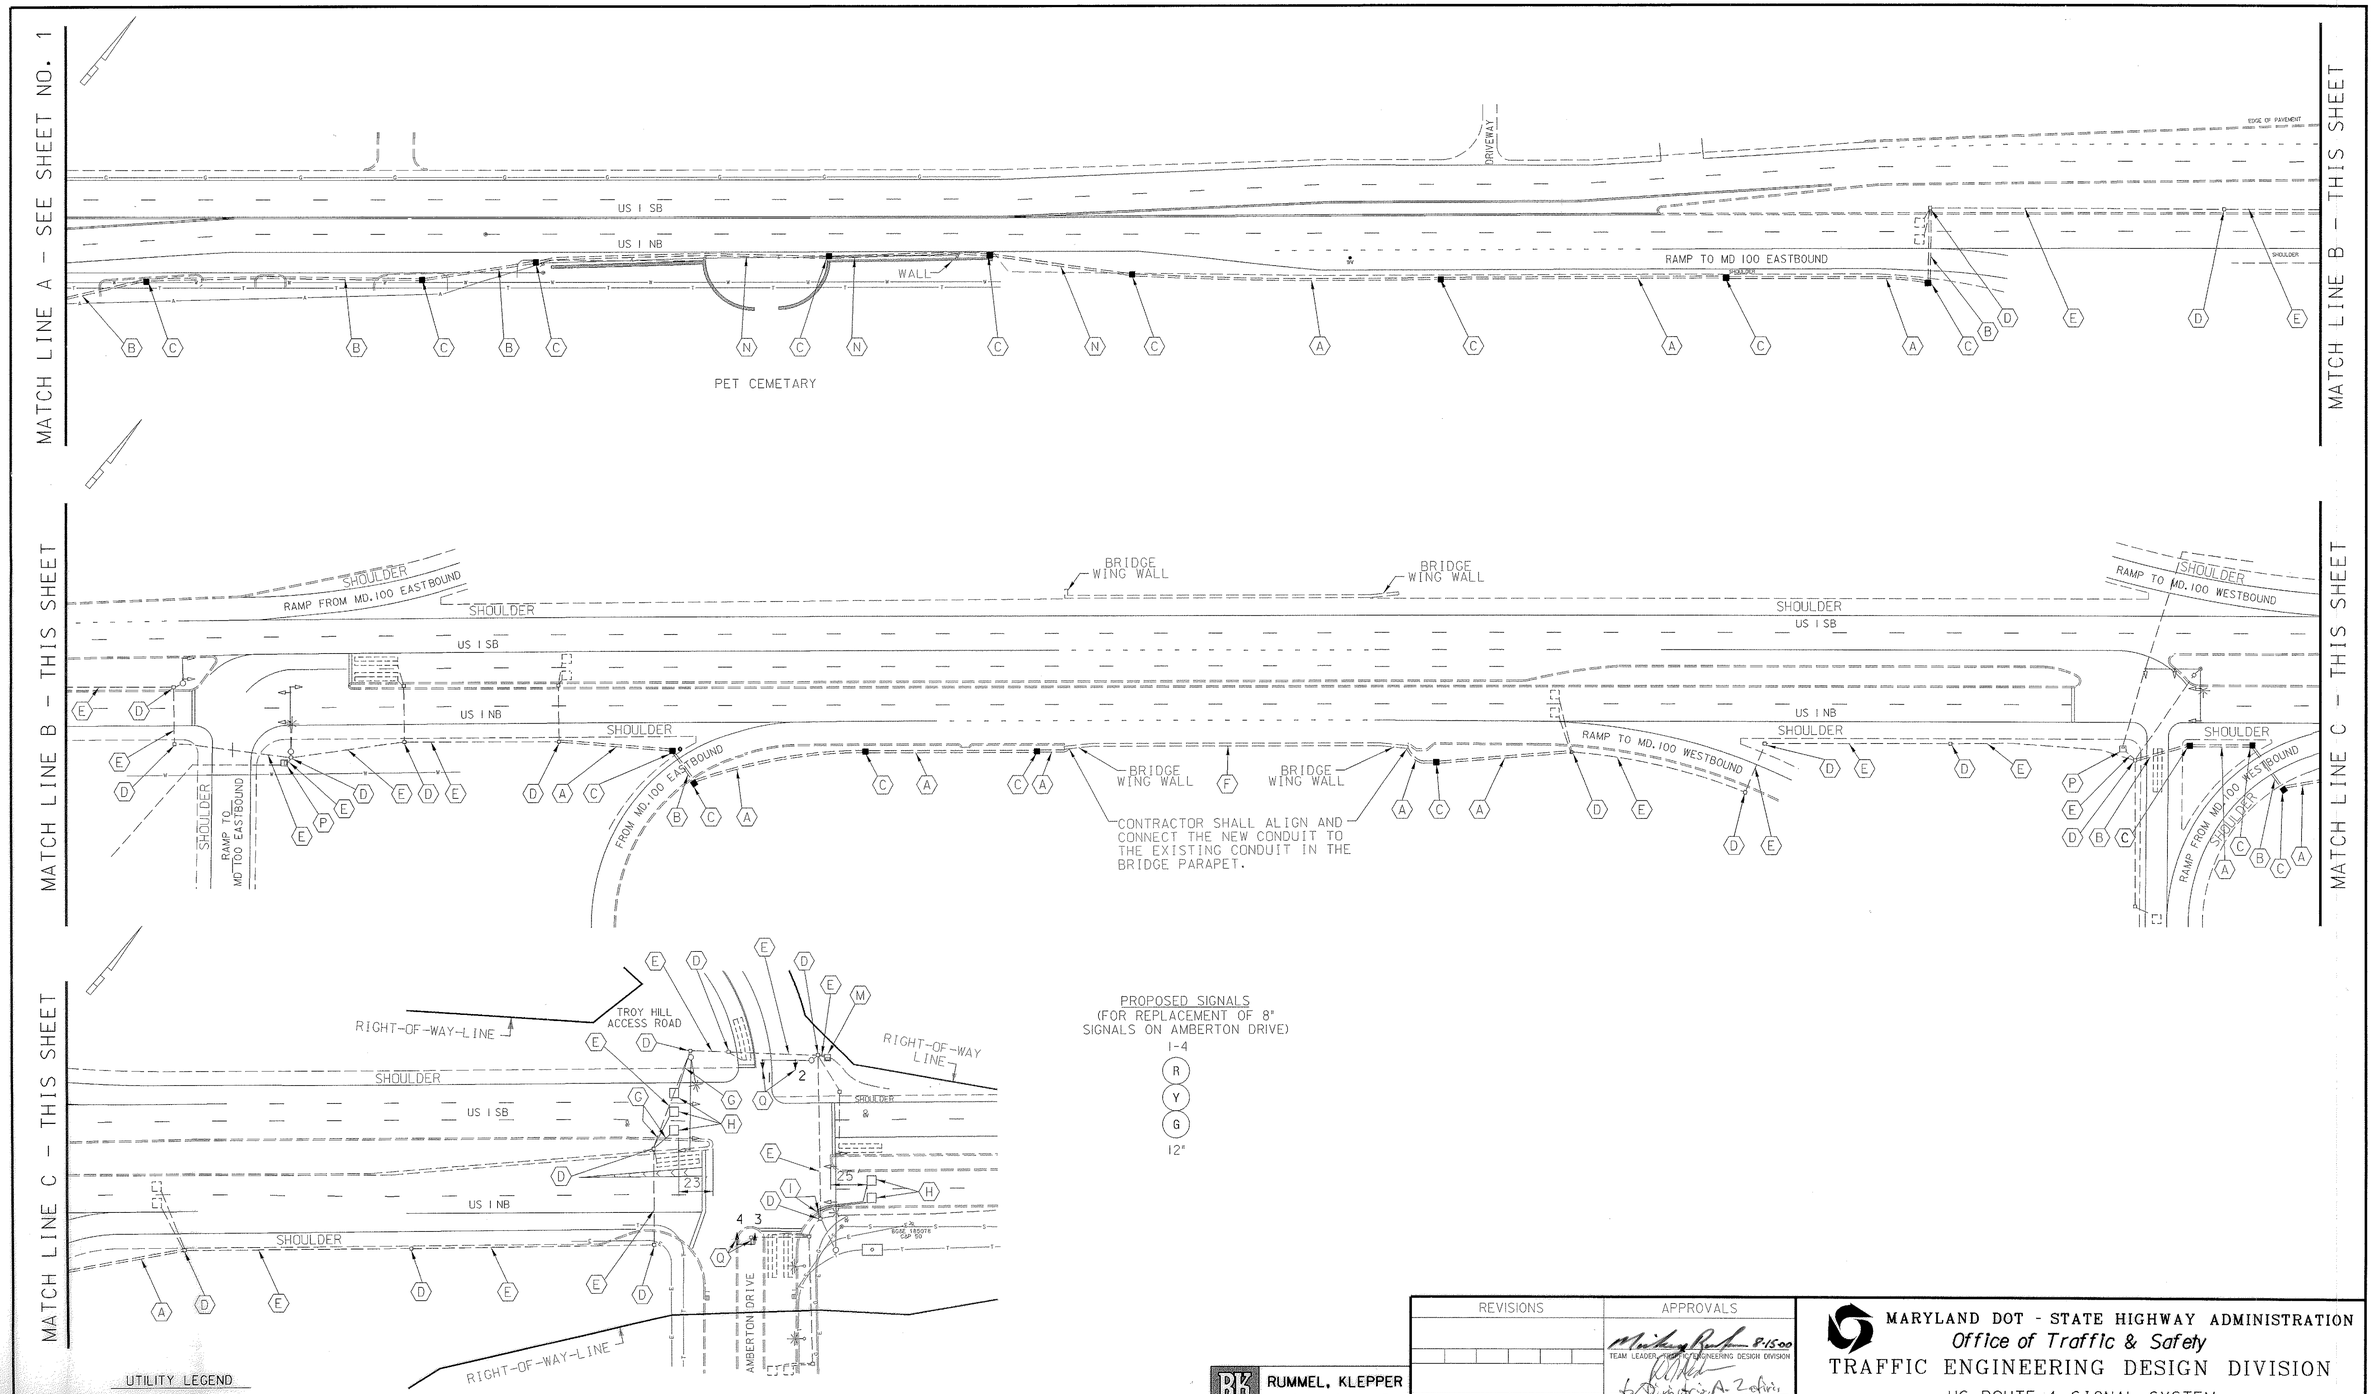


| REVISIONS | APPROVALS |
|---|---|
| | 8-15-00 TEAM LEADER, TRAFFIC ENGINEERING DESIGN DIVISION |
| | ASST. CHIEF TRAFFIC ENGINEERING DESIGN DIVISION |
| | CHIEF, TRAFFIC ENGINEERING DESIGN DIVISION |
| | DIRECTOR, TRAFFIC & SAFETY |

RUMMEL, KLEPPER & KAHL, LLP
CONSULTING ENGINEERS
81 MOSHER STREET
BALTIMORE, MARYLAND 21217
TEL: (410) 728-2900 FAX: (410) 383-3270

MARYLAND DOT - STATE HIGHWAY ADMINISTRATION
*Office of Traffic & Safety*
TRAFFIC ENGINEERING DESIGN DIVISION

US ROUTE 1 SIGNAL SYSTEM
FROM BUSINESS PARKWAY TO AMBERTON DRIVE

| | | | |
|---|---|---|---|
| DRAWN BY: SMH/SRM | F.A.P. NO. | TS NO. TS 1873-IC-2 | SHEET NO. |
| CHECKED BY: SMH | S.H.A. NO. ~~HO8638A01/B61~~ | T.I.M.S. NO. D-669 | 2 OF 2 |
| SCALE: 1" = 50' | COUNTY: HOWARD | | |
| DATE: AUGUST, 2000 | LOG MILE: 13.00 TO 13.06 | | |