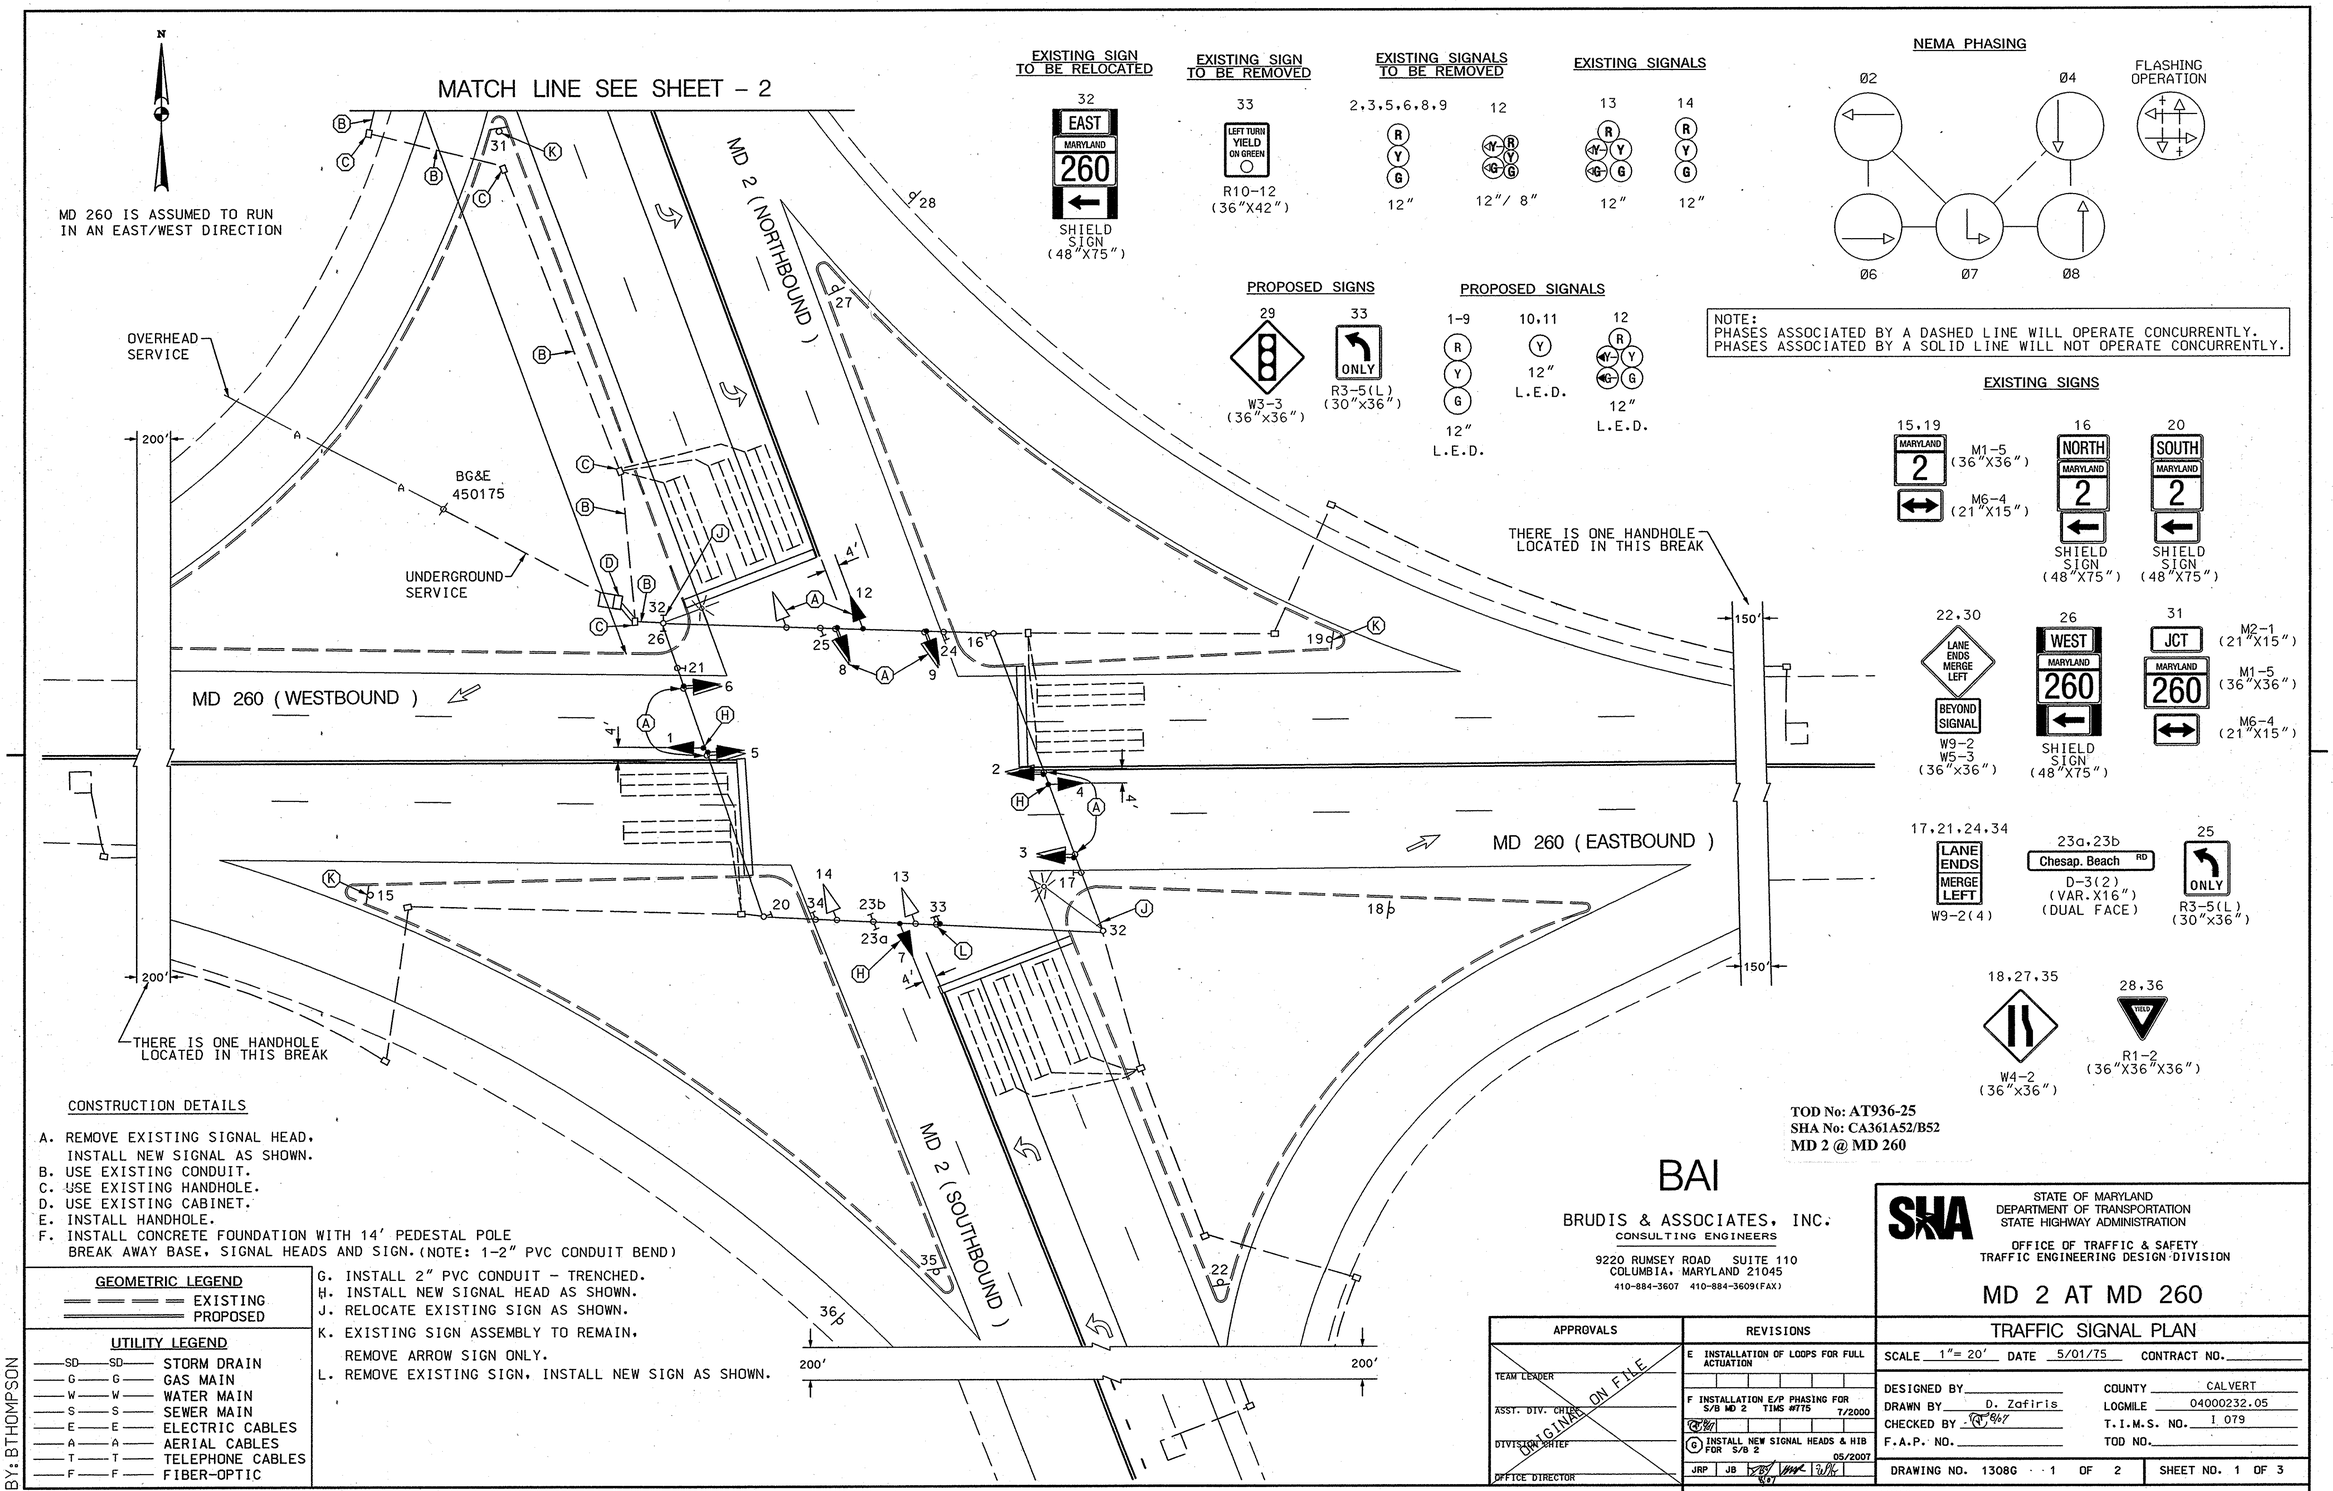

TOD No: AT936-25
SHA No: CA361A52/B52
MD 2 @ MD 260

CONSTRUCTION DETAILS

A. REMOVE EXISTING SIGNAL HEAD, INSTALL NEW SIGNAL AS SHOWN.
B. USE EXISTING CONDUIT.
C. USE EXISTING HANDHOLE.
D. USE EXISTING CABINET.
E. INSTALL HANDHOLE.
F. INSTALL CONCRETE FOUNDATION WITH 14' PEDESTAL POLE BREAK AWAY BASE, SIGNAL HEADS AND SIGN. (NOTE: 1-2" PVC CONDUIT BEND)
G. INSTALL 2" PVC CONDUIT - TRENCHED.
H. INSTALL NEW SIGNAL HEAD AS SHOWN.
J. RELOCATE EXISTING SIGN AS SHOWN.
K. EXISTING SIGN ASSEMBLY TO REMAIN, REMOVE ARROW SIGN ONLY.
L. REMOVE EXISTING SIGN, INSTALL NEW SIGN AS SHOWN.

GEOMETRIC LEGEND

EXISTING
PROPOSED

UTILITY LEGEND

SD	STORM DRAIN
G	GAS MAIN
W	WATER MAIN
S	SEWER MAIN
E	ELECTRIC CABLES
A	AERIAL CABLES
T	TELEPHONE CABLES
F	FIBER-OPTIC

BY: BTHOMPSON

BAI
BRUDIS & ASSOCIATES, INC.
CONSULTING ENGINEERS
9220 RUMSEY ROAD SUITE 110
COLUMBIA, MARYLAND 21045
410-884-3607 410-884-3609(FAX)

STATE OF MARYLAND
DEPARTMENT OF TRANSPORTATION
STATE HIGHWAY ADMINISTRATION
OFFICE OF TRAFFIC & SAFETY
TRAFFIC ENGINEERING DESIGN DIVISION

MD 2 AT MD 260

TRAFFIC SIGNAL PLAN

APPROVALS	REVISIONS
TEAM LEADER	E INSTALLATION OF LOOPS FOR FULL ACTUATION
ASST. DIV. CHIEF	F INSTALLATION E/P PHASING FOR S/B MD 2 TIMS #775 7/2000
DIVISION CHIEF	G INSTALL NEW SIGNAL HEADS & HIB FOR S/B 2 05/2007
OFFICE DIRECTOR	JRP JB

ORIGINAL ON FILE

SCALE 1"= 20' DATE 5/01/75 CONTRACT NO.

DESIGNED BY
DRAWN BY D. Zafiris
CHECKED BY
F.A.P. NO.
COUNTY CALVERT
LOGMILE 04000232.05
T.I.M.S. NO. I 079
TOD NO.

DRAWING NO. 1308G - 1 OF 2 SHEET NO. 1 OF 3

PLOTTED: THURSDAY, AUGUST 09, 2007 AT 1:29:29 PM
FILE: PSG-P101_MD 2.DGN