F.H.W.A. REGION NO.	STATE	FED. AID PROJ. NO.	SHEET NO.	TOTAL SHEETS
3	MD			

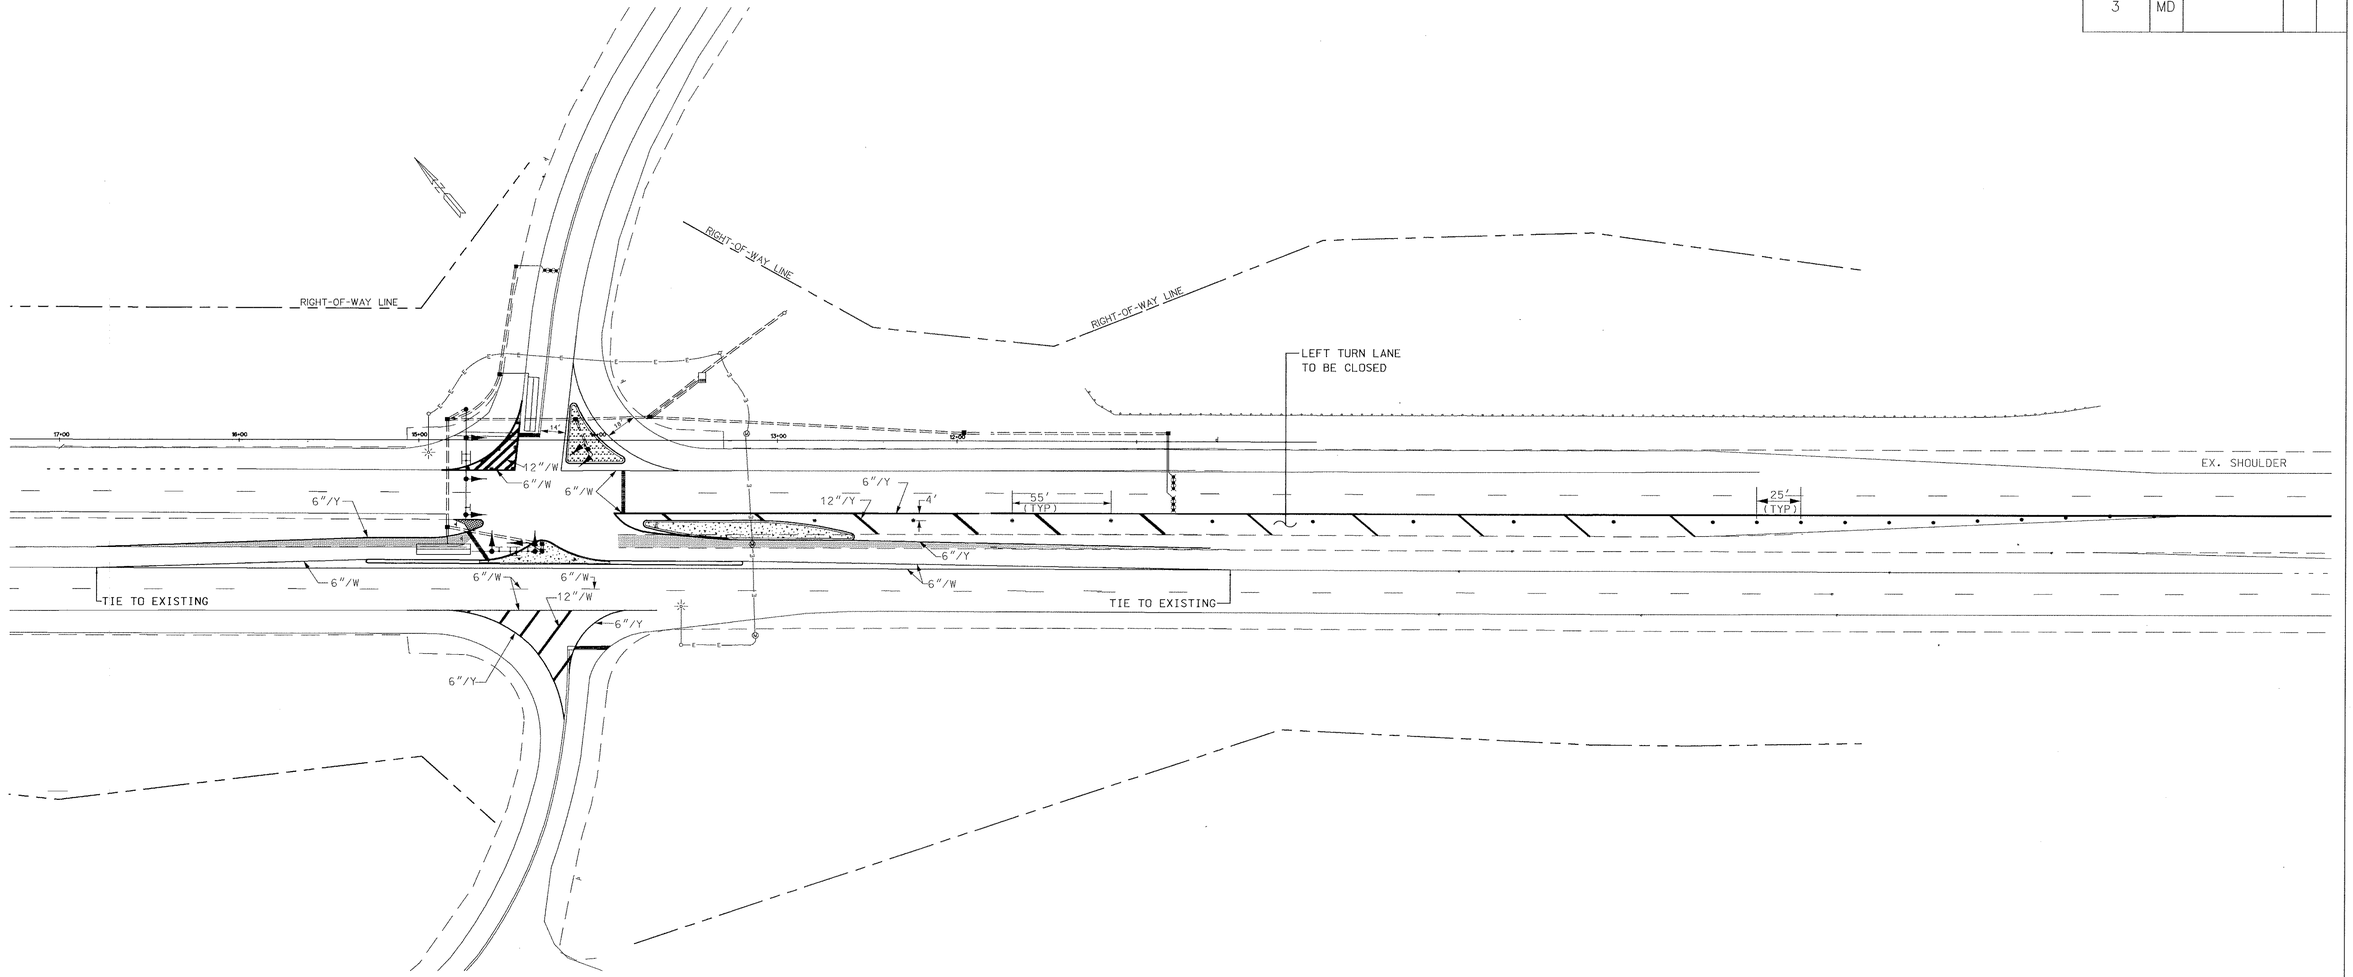

PAVEMENT MARKING KEY

- • = FLEX POST DELINETER
- 6"/W = 6" WHITE PAVEMENT LINE MARKINGTER
- 6"/Y = 6" YELLOW PAVEMENT LINE MARKING
- 12"/Y = 12" YELLOW PERMANENT PREFORMED MARKING TAPE

NOTE: REFER TO TRAFFIC SIGNAL PLANS FOR ADDITIONAL DETAILS

UTILITY LEGEND	
T	TELEPHONE CABLES
G	GAS MAIN
W	WATER MAIN
S	SEWER MAIN
E	ELECTRIC CABLES
A	AERIAL CABLES
BC	BURIED CABLE
SD	STORM DRAIN

GEOMETRIC LEGEND	
— — — — — —	EXISTING GEOMETRICS
————	PROPOSED GEOMETRICS

DCI
CONSULTING ENGINEERS
COLUMBIA, MARYLAND

REVISIONS

APPROVALS

ASST. DIVISION CHIEF, TEDD

ASST. DISTRICT ENGINEER, TRAFFIC

CHIEF, TRAFFIC ENGINEERING DESIGN DIVISION

DIRECTOR, OFFICE OF TRAFFIC & SAFETY

MARYLAND DOT - STATE HIGHWAY ADMINISTRATION
Office of Traffic & Safety
TRAFFIC ENGINEERING DESIGN DIVISION

MD 2/4 (SOLOMONS ISLAND RD) @ MD 765 /CALVERT CLIFF PARKWAY
PAVEMENT MARKING PLAN

LOGMILE #: 04000209.32

DATE 7/24/97

DRAWN BY: J. ALLEN Jr.
CHECK BY:
SCALE: 1"=40'

F.A.P. NO. ~~AC-STPG-000S(590)E~~
S.H.A. NO. AW279454/B54
COUNTY CALVERT

PLAN SHEET NO.: 3652

SHEET NO. 2 OF 7