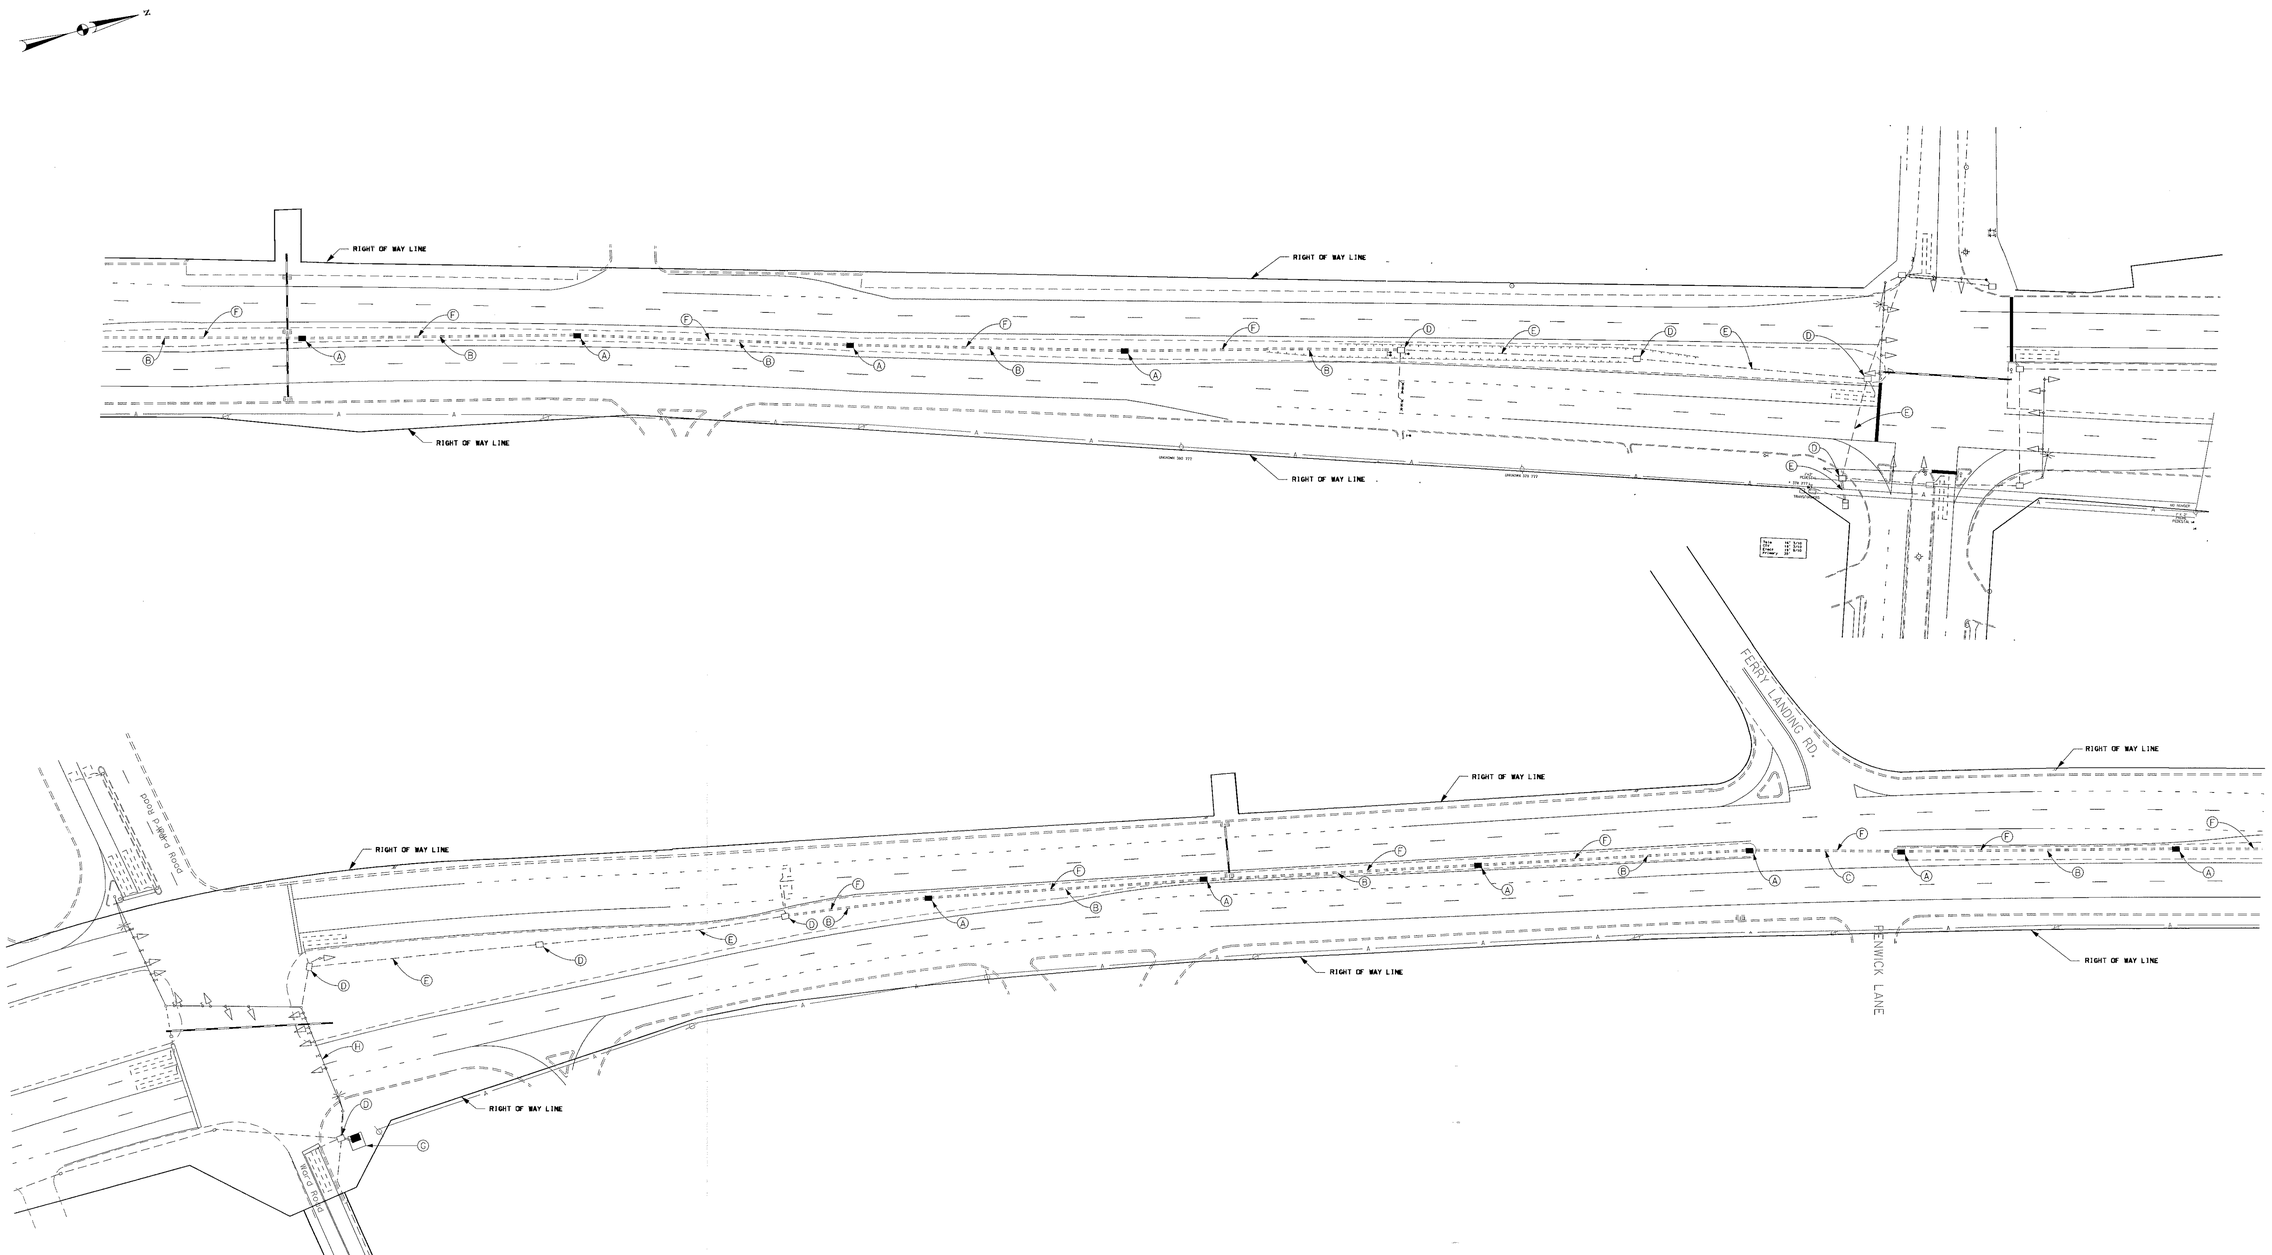


CONSTRUCTION DETAILS

A. Install handhole
B. Install 3 in. PVC schedule 80 electrical conduit (trenched)
C. Install 3 in. PVC schedule 80 electrical conduit (bored)
D. Use existing handhole
E. Use existing conduit install 12 pair jelly filled communication cable
F. Install 12 pair communication cable
G. Install nema size 6 base mounted system cabinet
H. Use existing span install 12 pair communications cable

| REVISIONS | APPROVALS |
|---|---|
| | 4-3-01 TEAM LEADER, TRAFFIC ENGINEERING DESIGN DIVISION |
| | 4/3/01 ASST. CHIEF TRAFFIC ENGINEERING DESIGN DIVISION |
| | CHIEF, TRAFFIC ENGINEERING DESIGN DIVISION |
| | DIRECTOR, TRAFFIC & SAFETY |

MARYLAND DOT - STATE HIGHWAY ADMINISTRATION
*Office of Traffic & Safety*
TRAFFIC ENGINEERING DESIGN DIVISION

MD 4 and Town Center Blvd./Dunkirk District Park

| | | | | | |
|---|---|---|---|---|---|
| DRAWN BY: | J. Henkel | F.A.P. NO. | AC STPG 0005 (686)E | TS NO. 4074-X1 | SHEET NO. |
| CHECKED BY: | MAR | S.H.A. NO. | XX1005585 | | |
| SCALE: | 1"= 50' | COUNTY: | Calvert | T.I.M.S. NO. E181 | 01 OF 02 |
| DATE: | 4/01/2001 | LOG MILE: | | | |