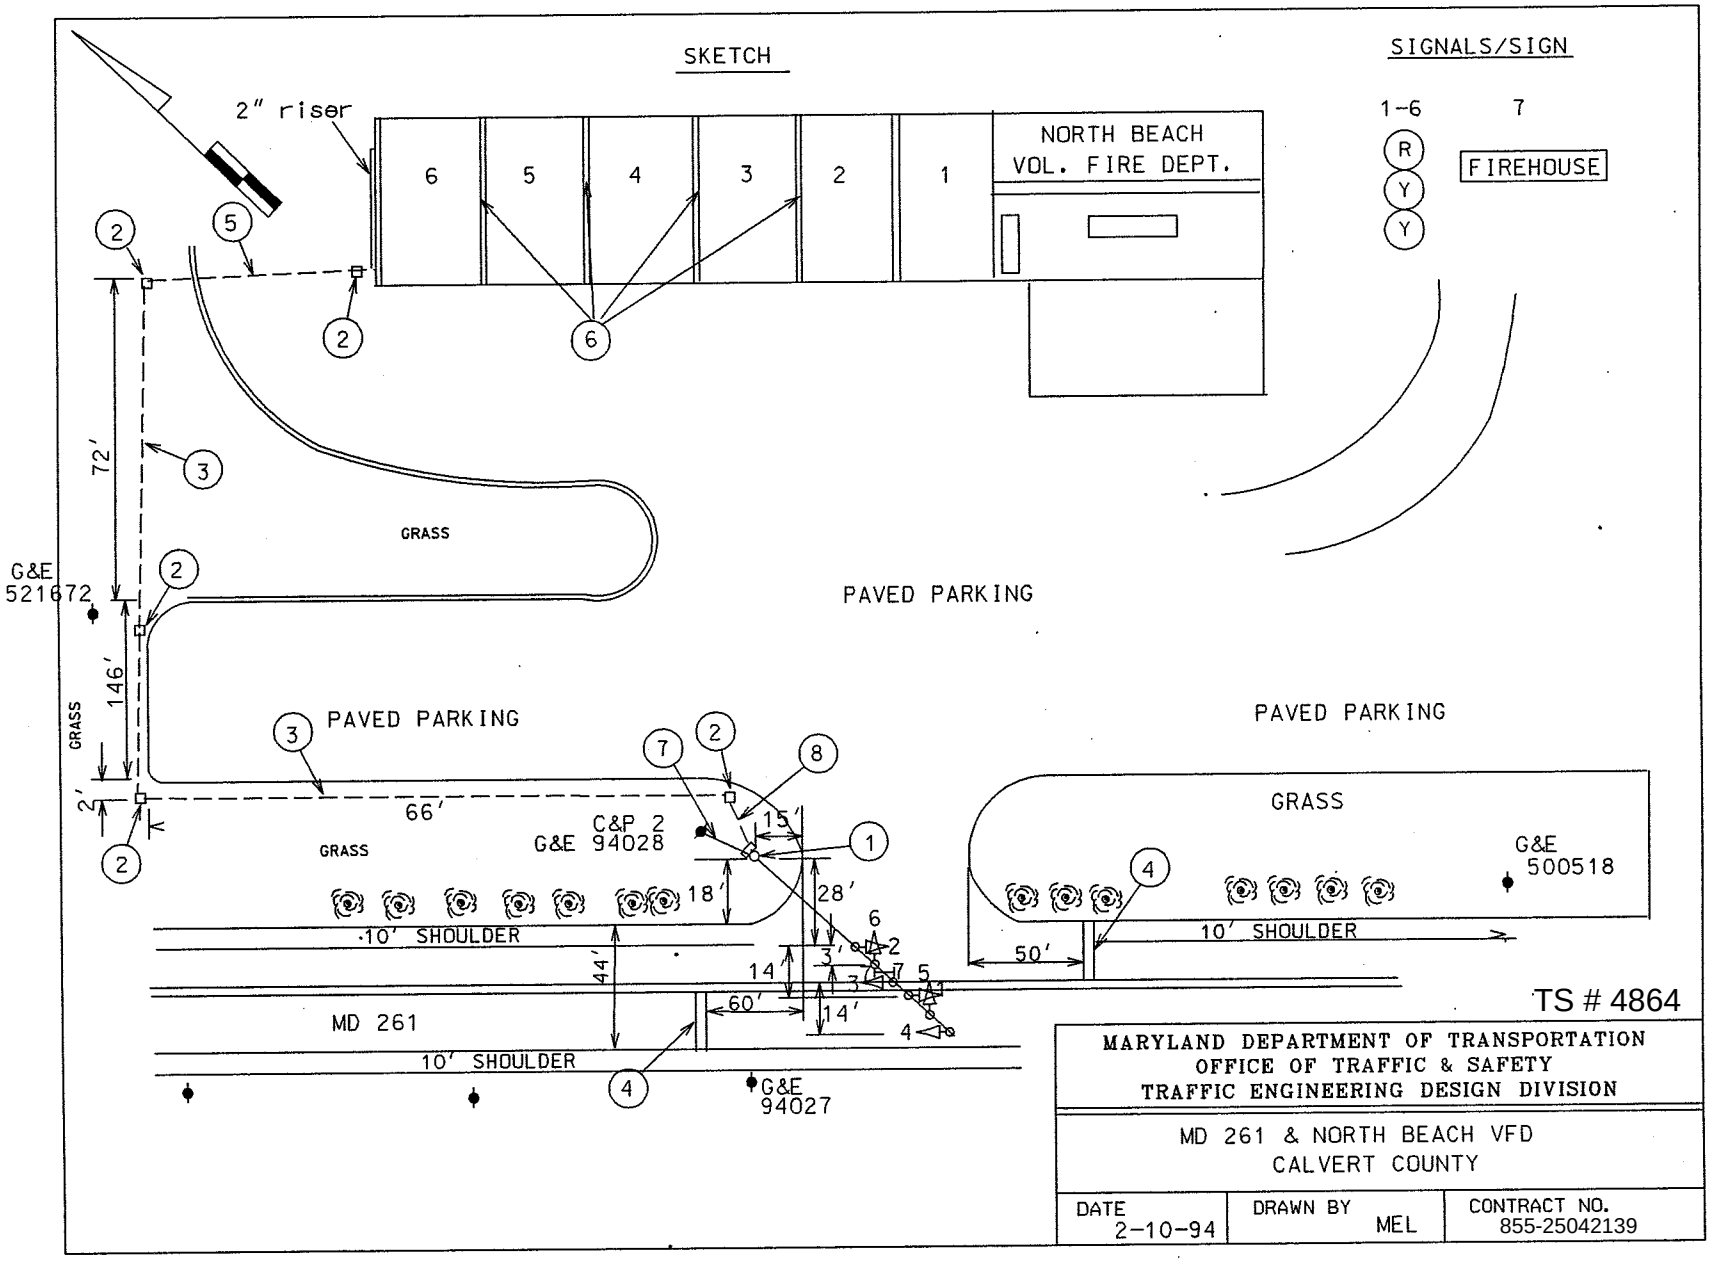

TS # 4864

MARYLAND DEPARTMENT OF TRANSPORTATION
OFFICE OF TRAFFIC & SAFETY
TRAFFIC ENGINEERING DESIGN DIVISION

MD 261 & NORTH BEACH VFD
CALVERT COUNTY

DATE	DRAWN BY	CONTRACT NO.
2-10-94	MEL	855-25042139