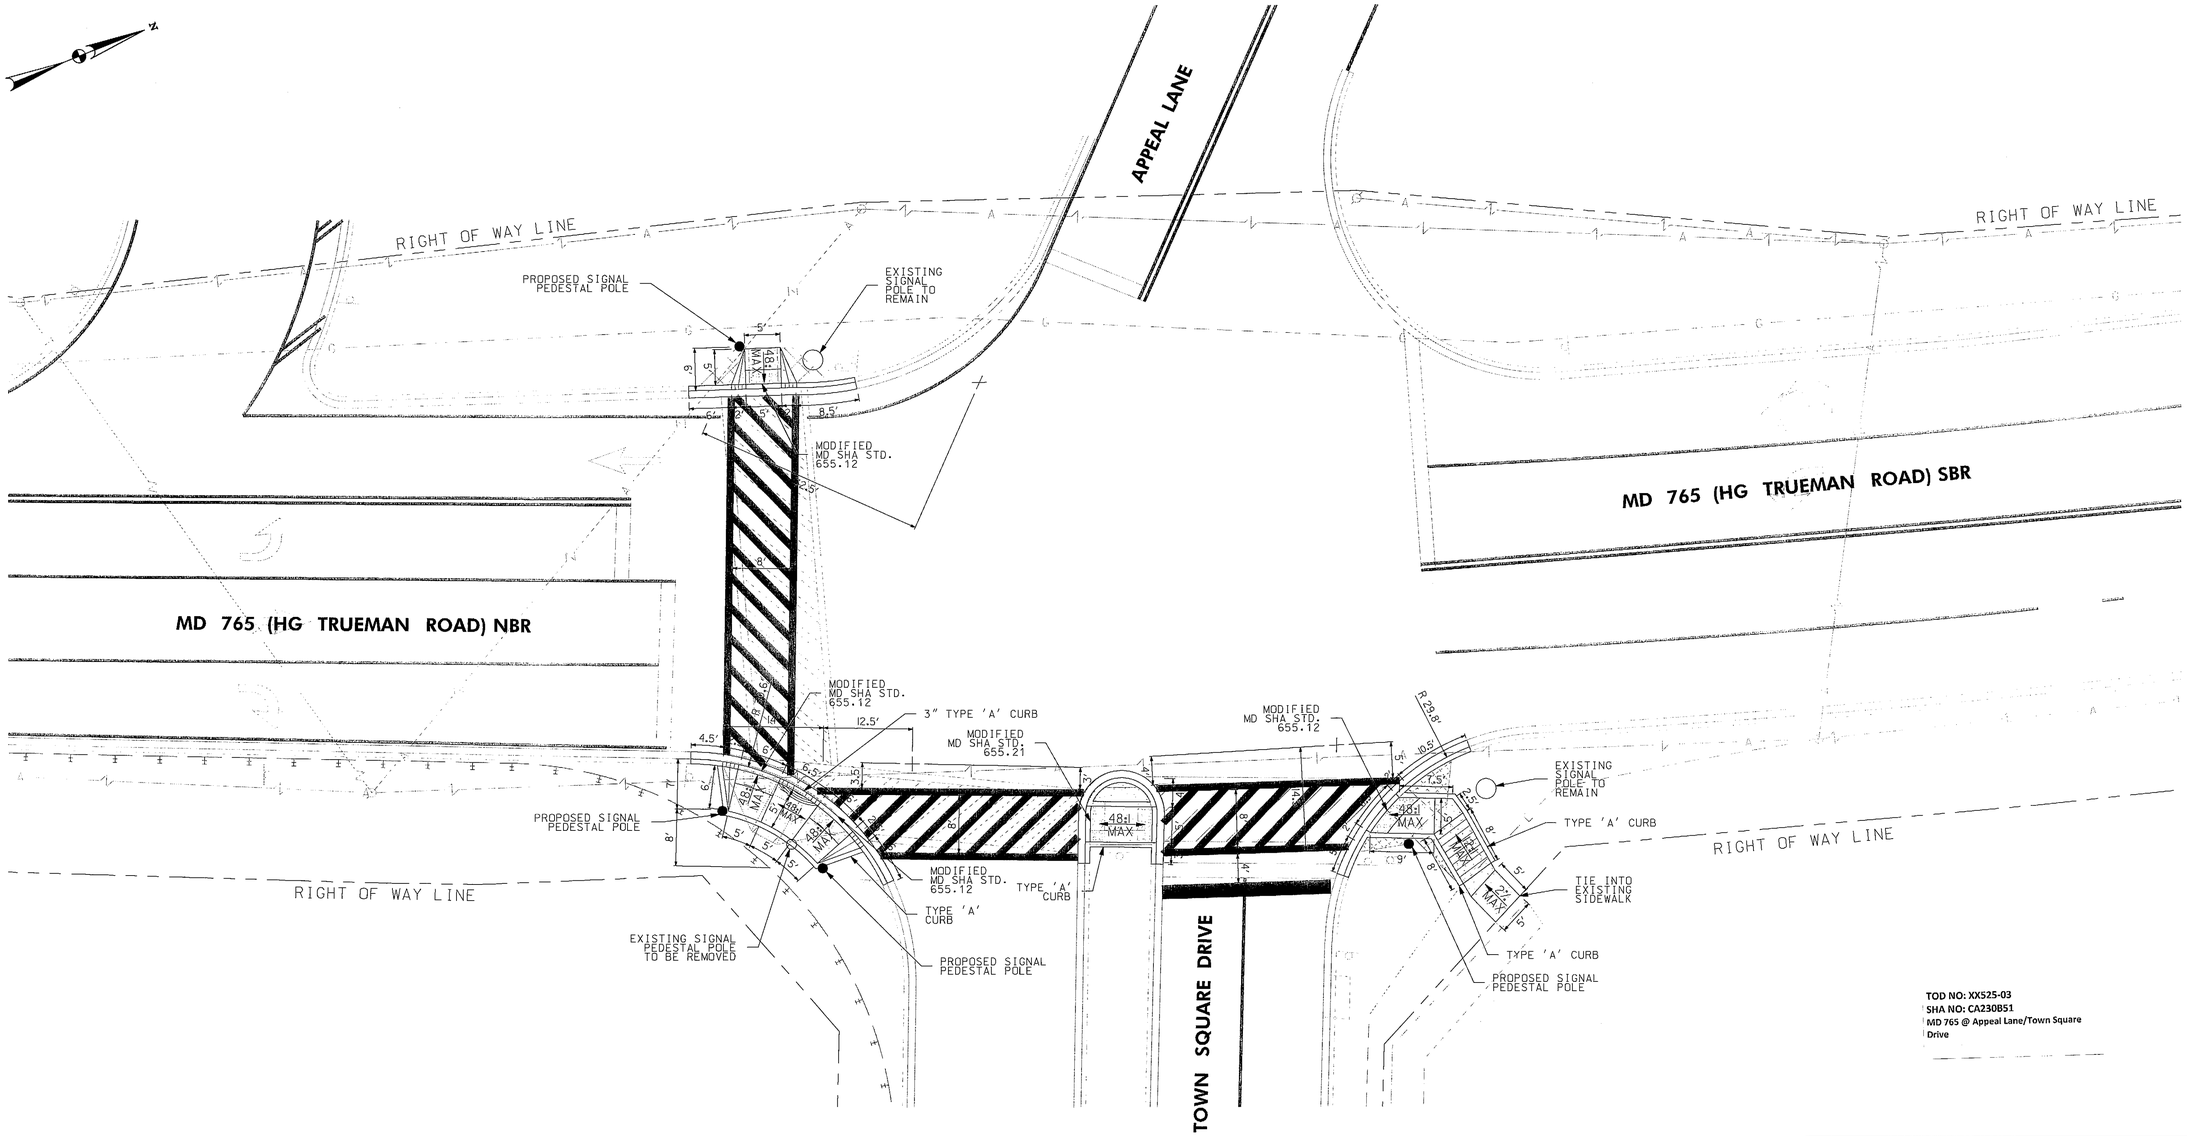

TOD NO: XX525-03
SHA NO: CA230B51
MD 765 @ Appeal Lane/Town Square Drive

McCormick Taylor
Engineers & Planners Since 1946
509 South Exeter Street
4th Floor
Baltimore, Maryland 21202
(410) 662-7400

BY: PNKenney

LEGEND

- PROPOSED CONCRETE SIDEWALK
- PROPOSED DETECTIBLE WARNING SURFACE
- EXISTING SIDEWALK TO BE REMOVED

NOTES:

1. IN AREAS OF CONCRETE SIDEWALK REMOVAL PLACE TOPSOIL AND TURFGRASS SOD ESTABLISHMENT. TOPSOIL IS INCIDENTAL TO ITEM NO. 8071.
2. TIE PROPOSED TYPE 'A' CURB INTO EXISTING CURB.
3. ALL TRANSITION SIDEWALK PANELS MUST BE CONSTRUCTED MINIMUM OR TO THE NEXT JOINT OR AS DIRECTED BY THE ENGINEER.
4. TYPE 'A' BACKER CURB IS PAID FOR UNDER ITEM NO. 6001.

0 5 10 20
SCALE: 1" = 10'

GEOMETRIC LEGEND
EXISTING
PROPOSED

UTILITY LEGEND
STORM DRAIN
GAS MAIN
WATER MAIN
SEWER MAIN
ELECTRIC CABLES
AERIAL CABLES
TELEPHONE CABLES
FIBER-OPTIC

SHA
STATE OF MARYLAND
DEPARTMENT OF TRANSPORTATION
STATE HIGHWAY ADMINISTRATION
OFFICE OF TRAFFIC & SAFETY
TRAFFIC ENGINEERING DESIGN DIVISION

MD 765 (HG TRUEMAN ROAD) AT APPEAL LANE/TOWN SQUARE DRIVE
LUSBY, MARYLAND

GEOMETRIC DETAIL SHEET

SCALE 1" = 10'	DATE JUNE 26, 2013	CONTRACT NO. XY2245185	
DESIGNED BY DPK		COUNTY CALVERT	
DRAWN BY DPK		LOGMILE 04076502.35	
CHECKED BY RJM		T.I.M.S. NO. L694	
F.A.P. NO.		T.O.D. NO.	
T.S. NO. 3997B-DE	SG-02 OF SG-03	SHEET NO. 2 OF 3	

PLOTTED: Wednesday, June 26, 2013 AT 07:47 AM
FILE: I:\5212 – tedd\18 (pb 134) – md 765 at appeal lane\design\engineering\planset\pSG-D001_TS18G.dgn