F H WA REGION NO	STATE	FED. AID PROJ. NO	SHEET NO.	TOTAL SHEETS
3	MD.			

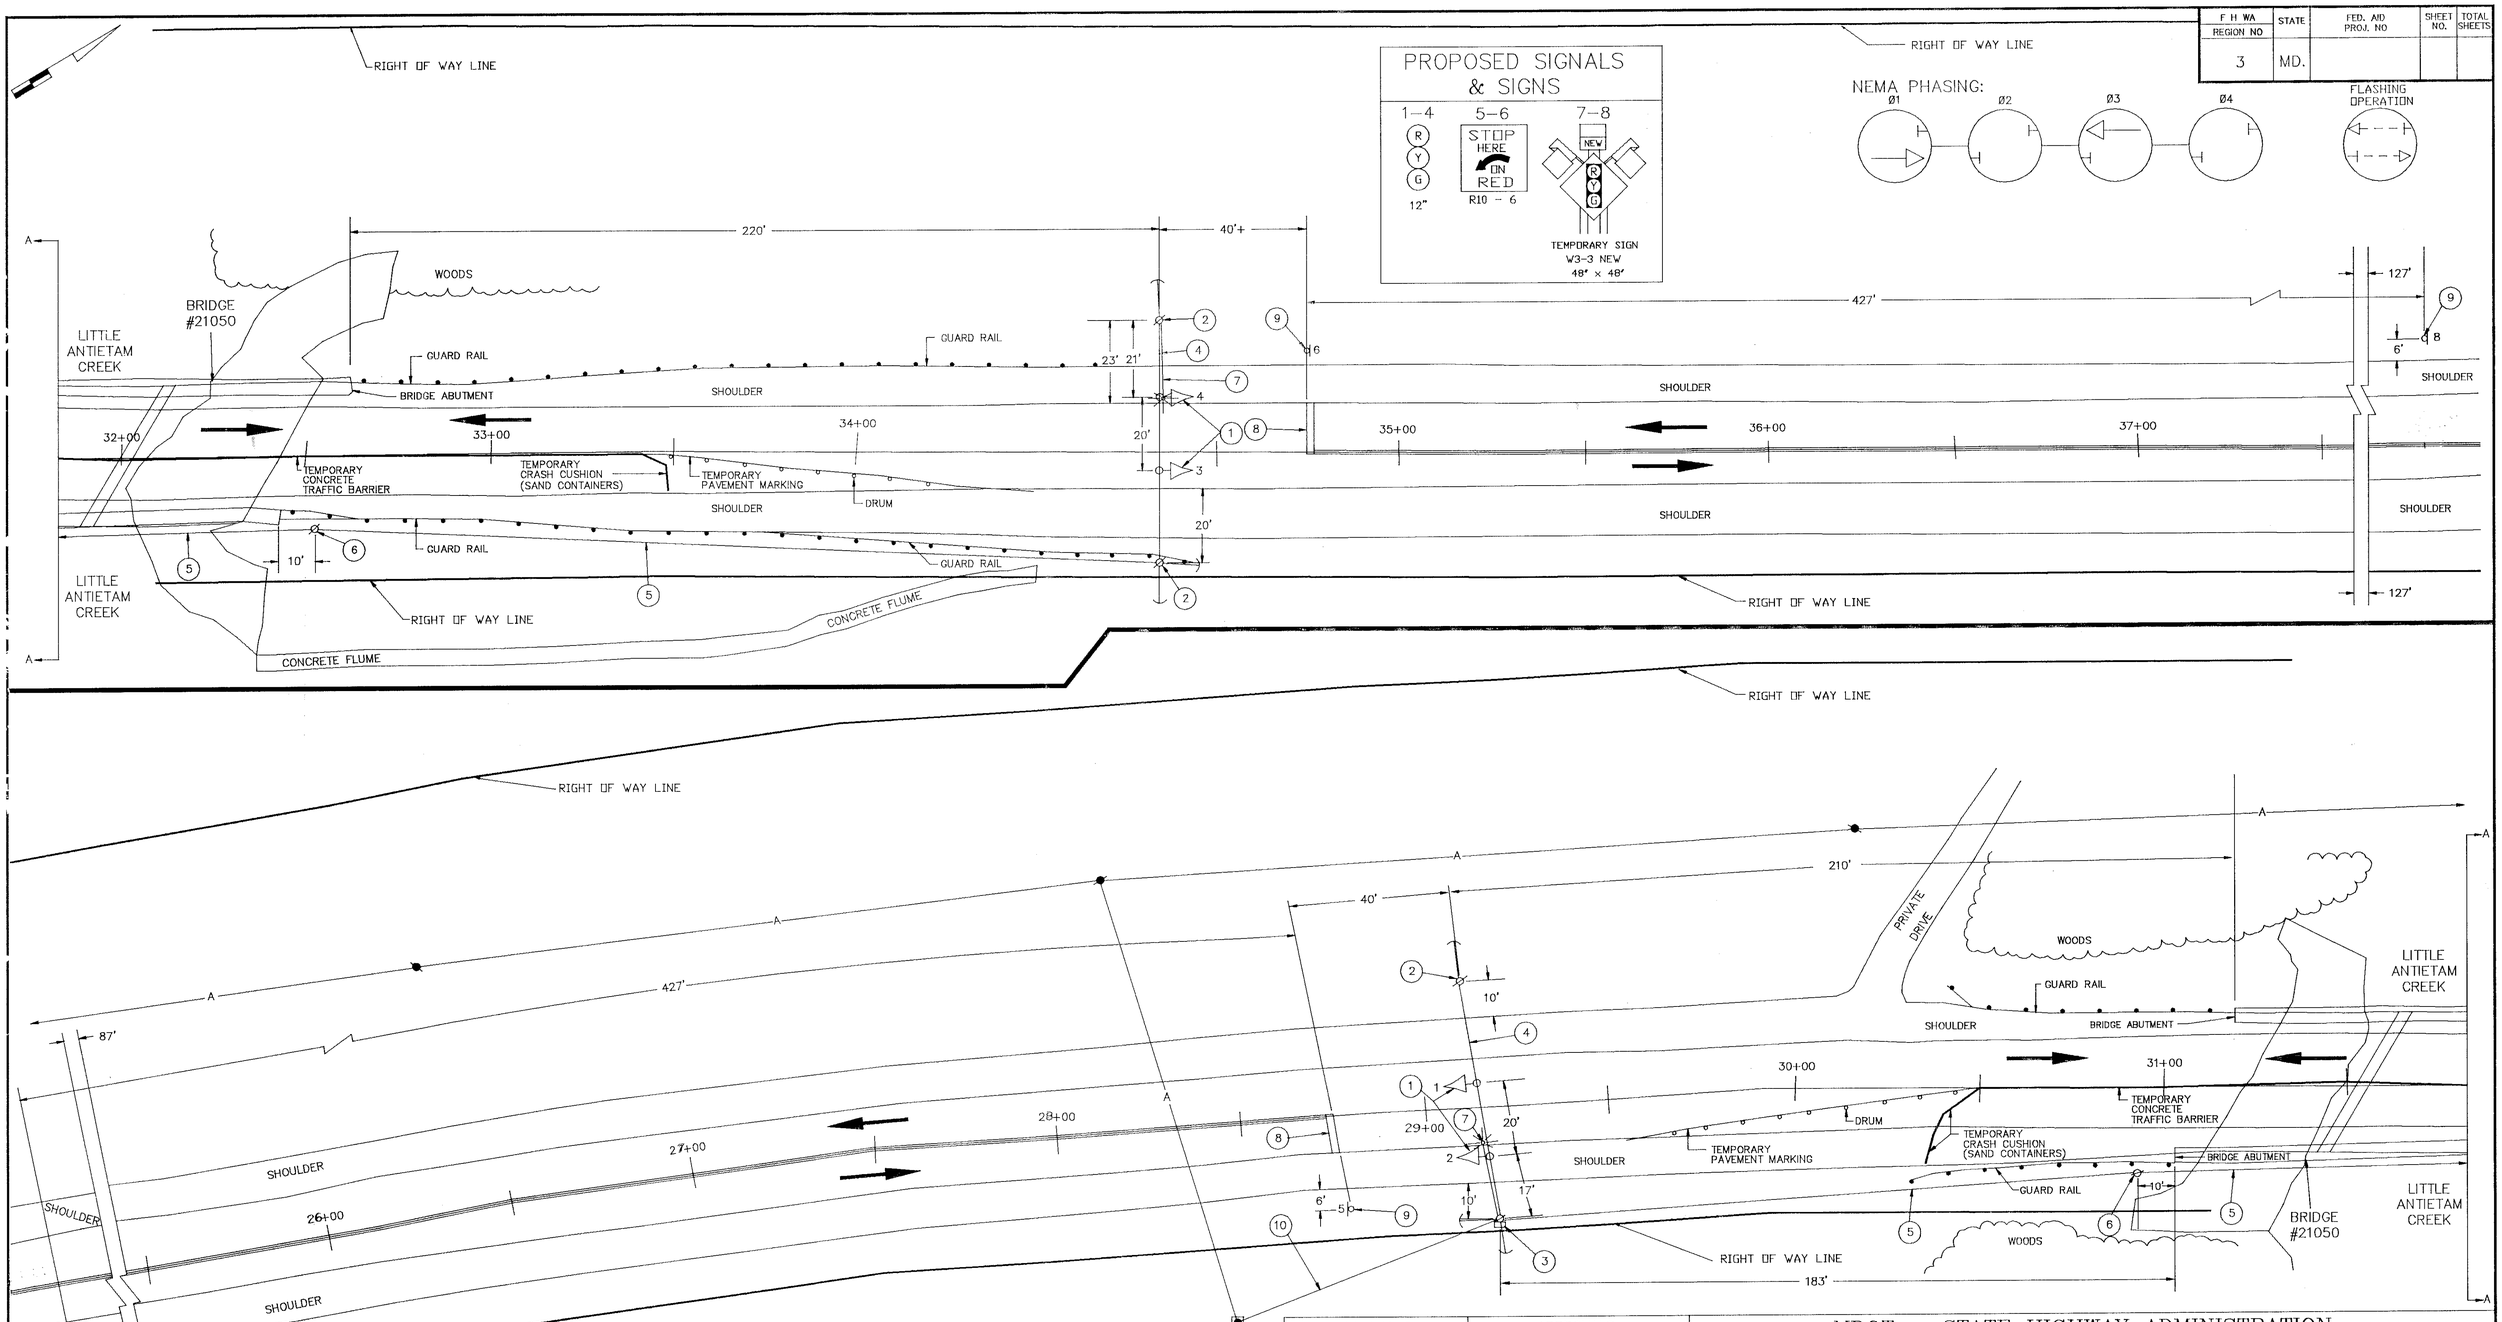

UTILITY LEGEND

—G—G—	GAS MAIN
—W—W—	WATER MAIN
—S—S—	SEWER MAIN
—E—E—	ELECTRIC CABLES
—A—A—	AERIAL CABLES
—T—T—	TELEPHONE CABLES

REVISIONS	APPROVALS
	CHIEF, SIGNAL DESIGN SECTION 11/20/90
	ASST. DISTRICT ENGINEER, TRAFFIC 11/20/90
	CHIEF, TRAFFIC ENGINEERING DIVISION
	DEPUTY CHIEF ENGINEER, OFFICE OF TRAFFIC 11/23/90

MDOT – STATE HIGHWAY ADMINISTRATION

Office of Traffic

TRAFFIC ENGINEERING DIVISION

SIGNAL # 21003408.60

DRAWN BY: W. MALCOLM

DES. BY: W. MALCOLM

CHK. BY: 11/18/90

MD. 34 & LITTLE ANTIETAM CREEK BRIDGE (NO. 21050)

(TCP STAGE 1)

COUNTY: WASHINGTON

DATE: 10/90

SCALE: 1" = 20'

F.A.P. NO.

S.H.A. NO.

TS/STD. NO. TS–3090

SHEET NO. 1 OF 1

21003408.60