NOTE: (1) THE METER FOR SIGNAL SERVICE AND THE DOUBLE DISCONNECT SWITCH FOR STREET LIGHTING WILL BE ATTACHED TO CABINET

F.H.W.A. REGION NO.	STATE	FED. AID PROJ. NO.	SHEET NO.	TOTAL SHEETS
3	MD.		2	6

SIGNALS

1-4 (Y) 5-8 (R)

FLASHING OPERATION

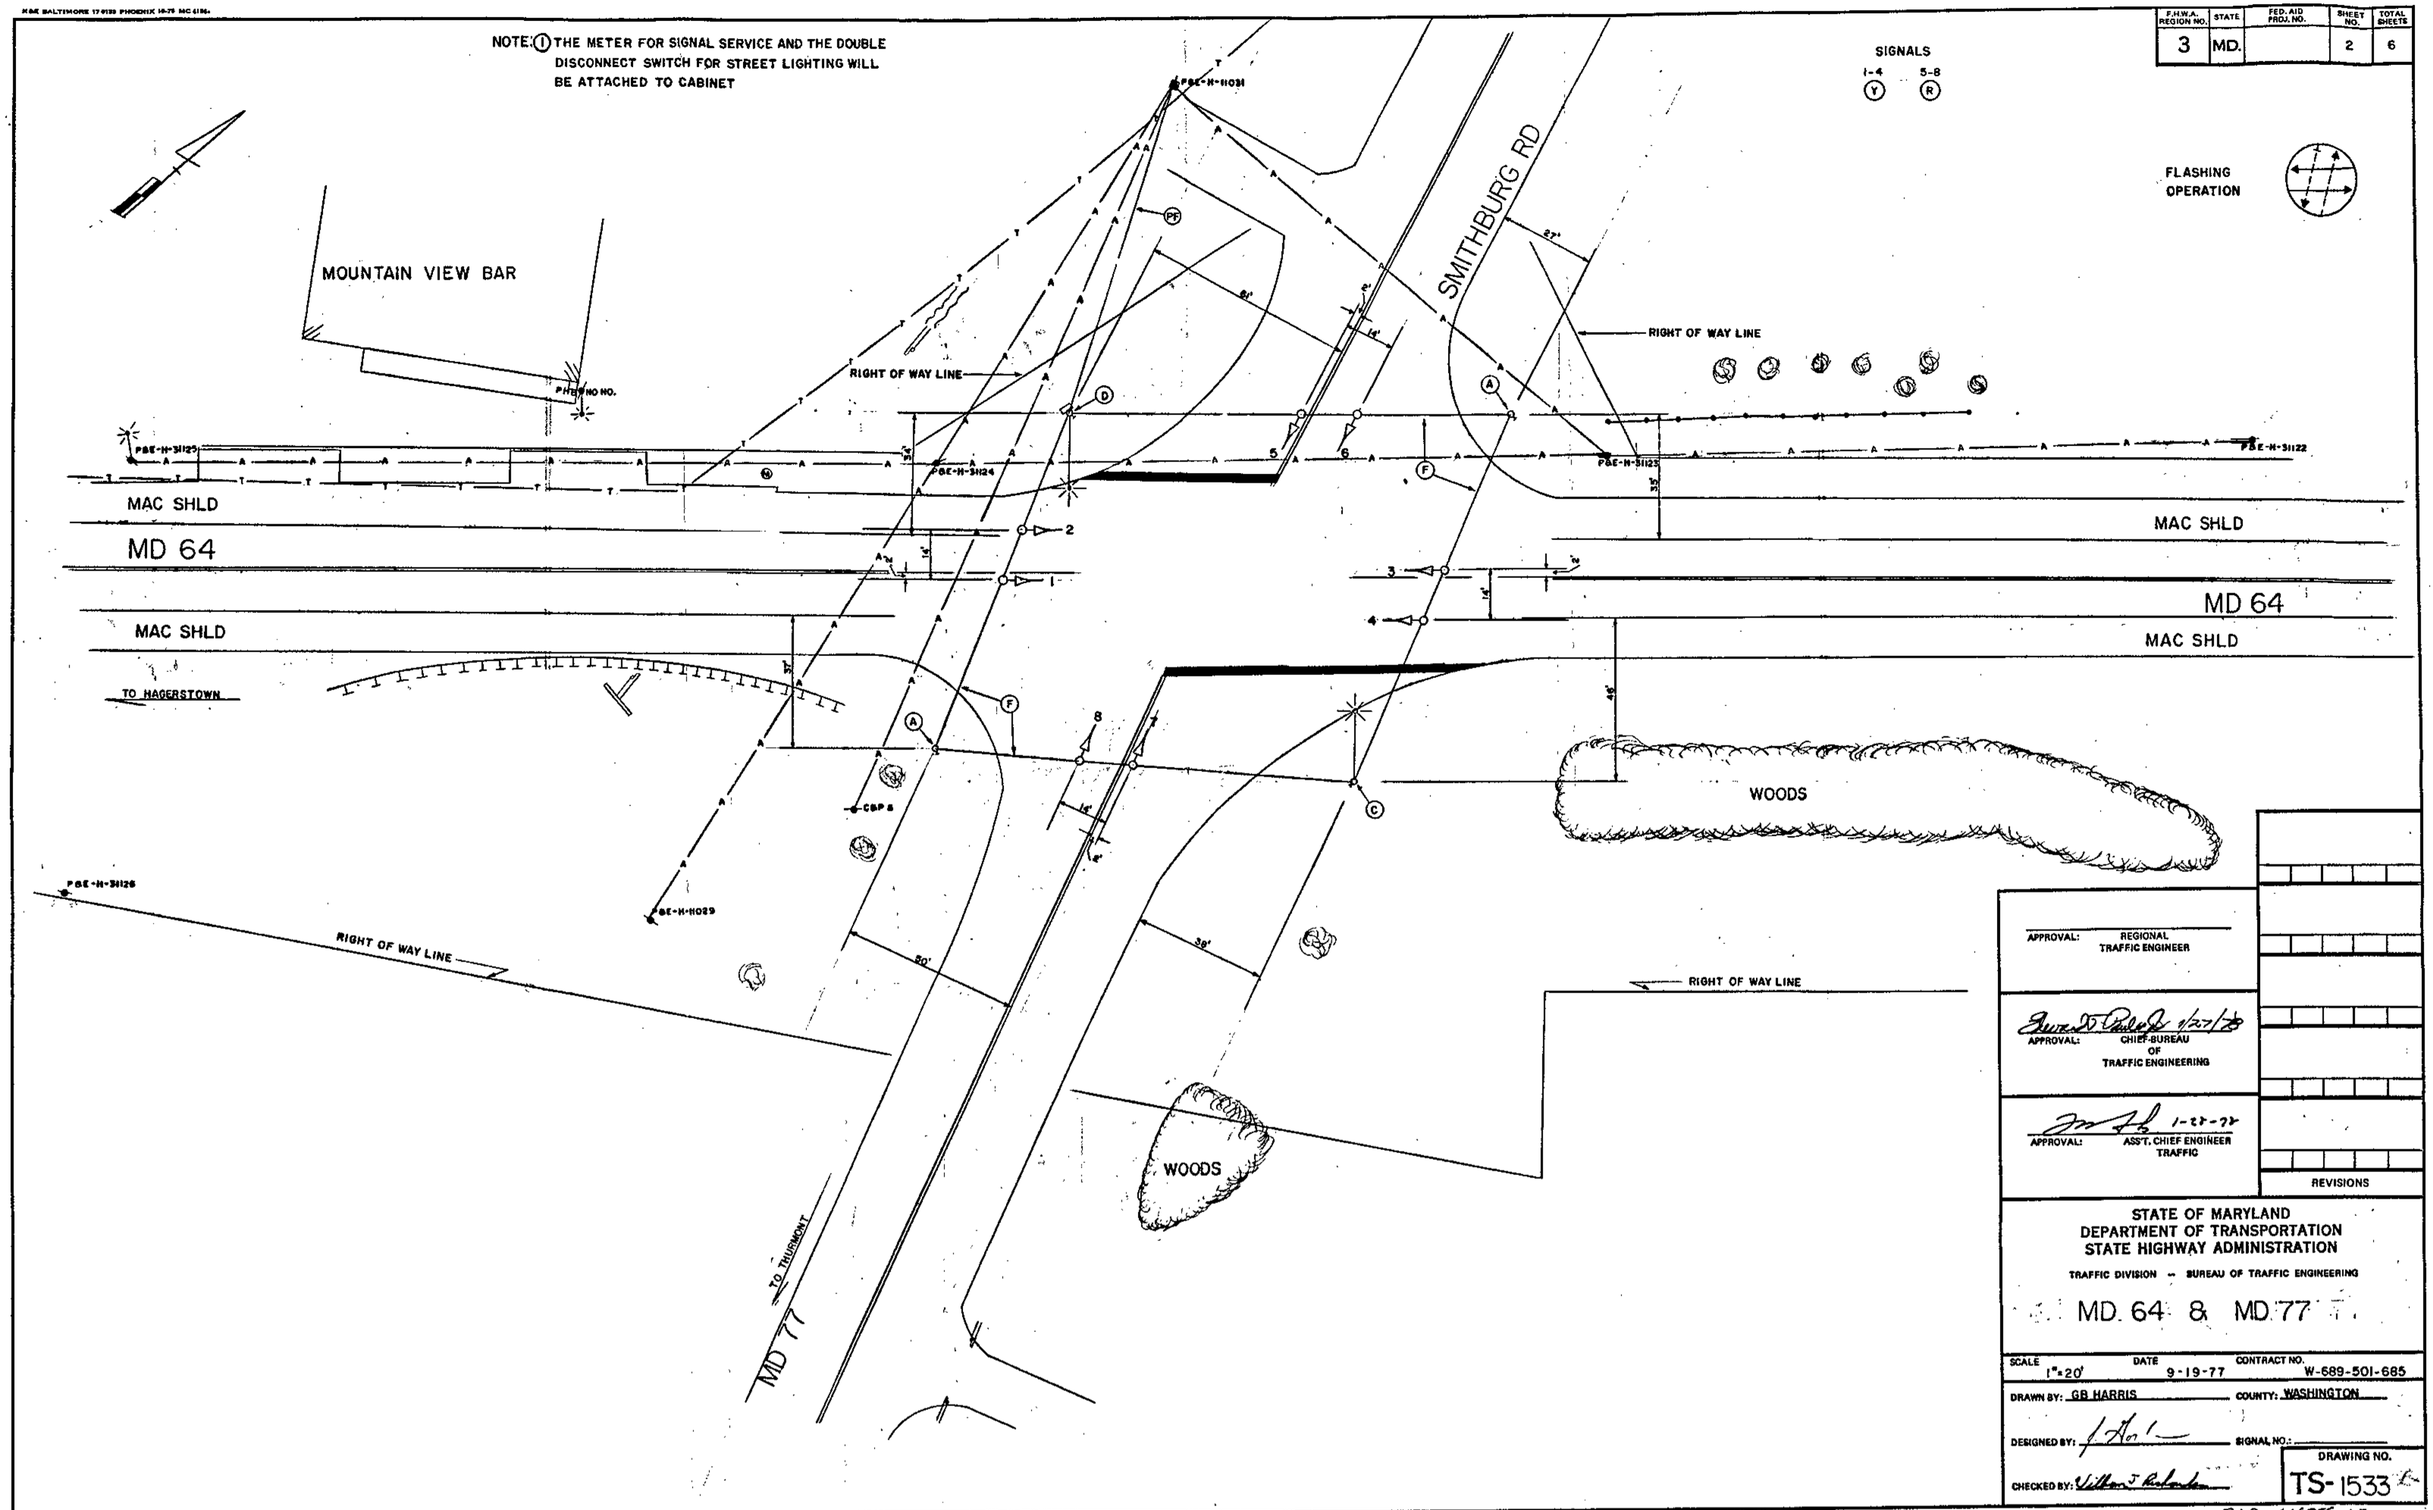

APPROVAL: REGIONAL TRAFFIC ENGINEER

APPROVAL: CHIEF BUREAU OF TRAFFIC ENGINEERING 1/27/78

APPROVAL: ASS'T. CHIEF ENGINEER TRAFFIC 1-27-78

REVISIONS

STATE OF MARYLAND
DEPARTMENT OF TRANSPORTATION
STATE HIGHWAY ADMINISTRATION

TRAFFIC DIVISION -- BUREAU OF TRAFFIC ENGINEERING

MD. 64 & MD. 77

SCALE	DATE	CONTRACT NO.
1"=20'	9-19-77	W-689-501-685

DRAWN BY: GB HARRIS COUNTY: WASHINGTON

DESIGNED BY: SIGNAL NO.:

CHECKED BY:

DRAWING NO. TS-1533

21006408.17