F. H. WA REGION NO	STATE	FED. AID PROJ. NO	SHEET NO.	TOTAL SHEETS
3	MD.	N/A	2	6

TEMPORARY SIGNS

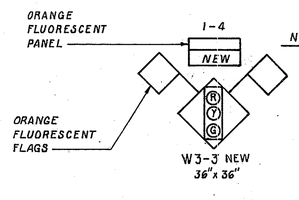

SIGNALS

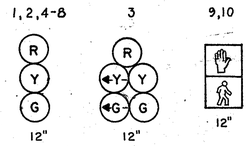

SIGNS

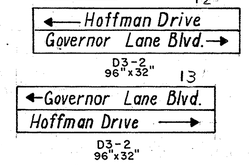

NEMA PHASING

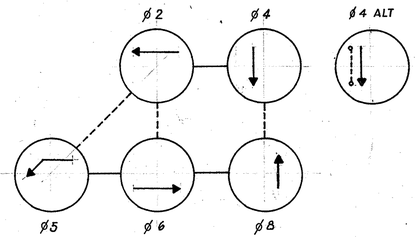

FLASHING OPERATION

NOTE:

1. PHASES ASSOCIATED WITH DASHED LINES MAY / WILL OPERATE CONCURRENTLY.
2. PHASES ASSOCIATED WITH SOLID LINES WILL NOT OPERATE CONCURRENTLY.

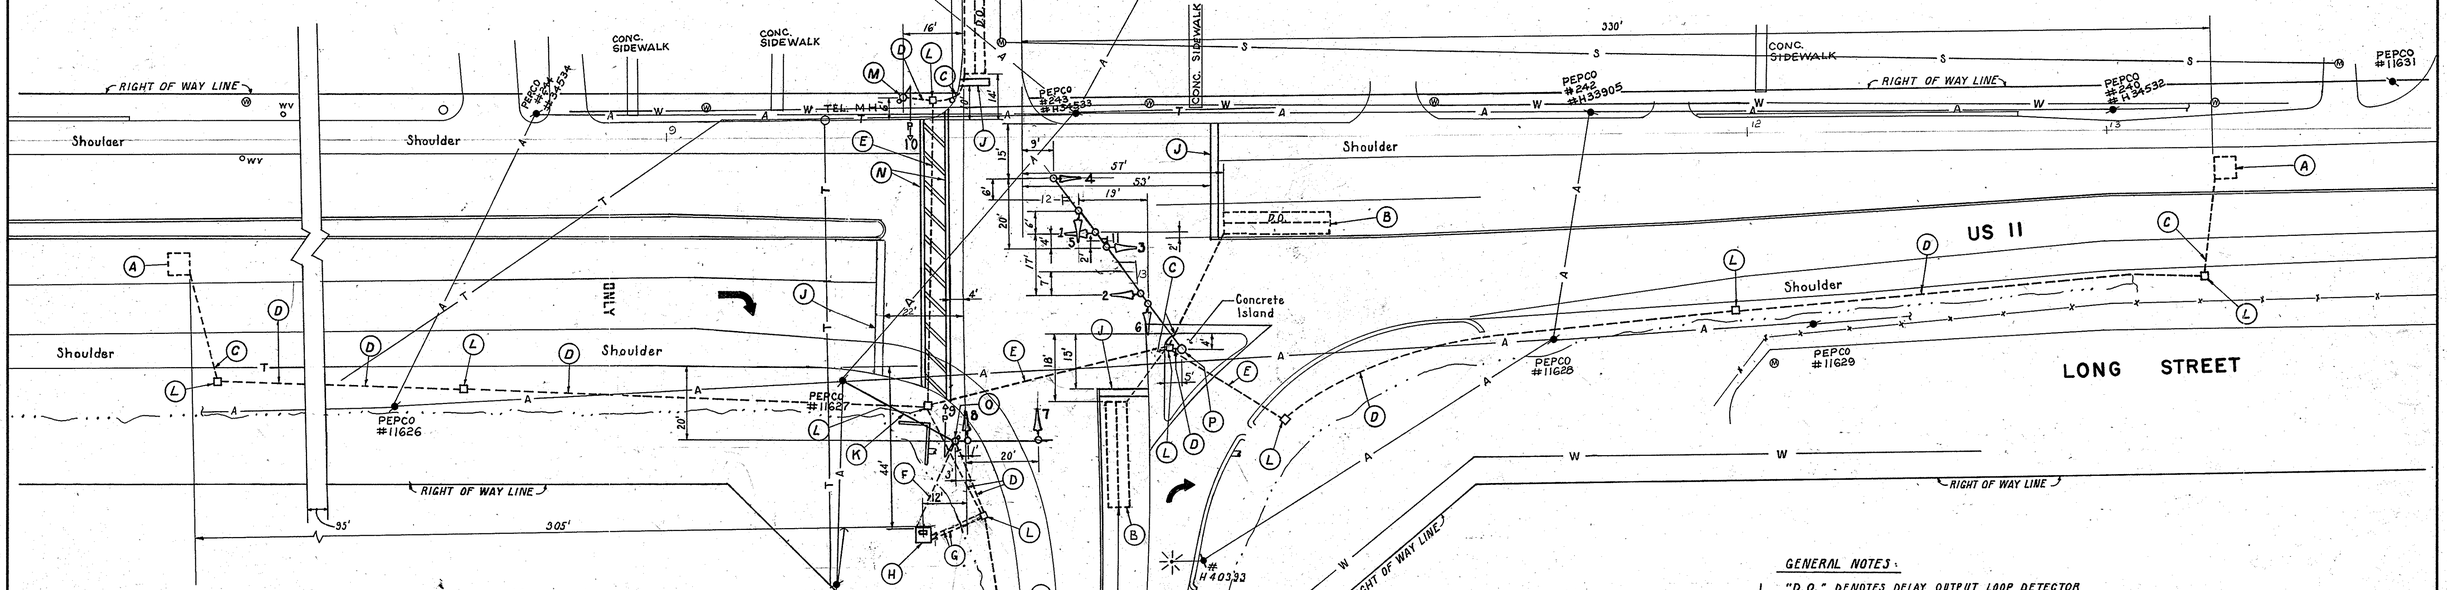

GENERAL NOTES:

1. "D.O." DENOTES DELAY OUTPUT LOOP DETECTOR
2. PAVEMENT MARKINGS SHOWN ARE TO BE INSTALLED BY THE CONTRACTOR IN ACCORDANCE WITH S.H.A. STANDARDS.
3. ALL UTILITY LOCATIONS SHOWN ON THIS PLAN ARE APPROXIMATE EXACT LOCATIONS WILL HAVE TO BE CONFIRMED THROUGH "MISS UTILITY" (1-800-257-7777) BY THE CONTRACTOR.
4. PAVEMENT MARKINGS ARE NOT TO BE INSTALLED UNTIL LOOP DETECTORS AND CONDUIT INSTALLATIONS ARE IN PLACE.

LEGEND OF UNDERGROUND UTILITIES

—G—G—	GAS MAIN
—W—W—	WATER MAIN
—S—S—	SEWER MAIN
—E—E—	ELECTRIC CABLES
—T—T—	TELEPHONE CABLES
—A—A—	AERIAL CABLES
—S/D—S/D—	STORM DRAIN

PREPARED BY
CENTURY ENGINEERING, INC.
CONSULTING ENGINEERS - PLANNERS
TOWSON, MARYLAND 21204

REVISIONS	APPROVALS
	3/18/88 CHIEF, SIGNAL DESIGN SECTION
	3/16/88 ASST. DISTRICT ENGINEER, TRAFFIC
	3-15-88 CHIEF, BUREAU OF TRAFFIC ENGINEERING
	3-22-88 DEPUTY CHIEF ENGINEER, OFFICE OF TRAFFIC

MARYLAND DEPARTMENT OF TRANSPORTATION
STATE HIGHWAY ADMINISTRATION – OFFICE OF TRAFFIC
BUREAU OF TRAFFIC ENGINEERING

DRAWN BY: JOHN H. GREEZICKI OF CENTURY ENGINEERING, INC.
DES. BY: REBECCA S. CHRISTMAN OF CENTURY ENGINEERING, INC.
CHK. BY: 3-18-88

US 11 AND GOVERNOR LANE BOULEVARD

COUNTY: WASHINGTON

DATE: JANUARY 23, 1988
SCALE: 1" = 20'
F.A.P. NO. N/A
S.H.A. NO.
TS/FILE NO. TS-2420
SHEET NO. 2 OF 6

2100102.14