F.H.WA. REGION NO.	STATE	FED. AID PROJ. NO.	SHEET NO.	TOTAL SHEETS
3	MD.		2	5

NOTE (1) STRIPING AND STOP BARS SHOWN ARE PROPOSED
(2) SELECTIVE TREE TRIMMING MAY BE REQUIRED TO INSTALL SIGNAL EQUIPMENT

SIGNALS
1-8
R
Y
G

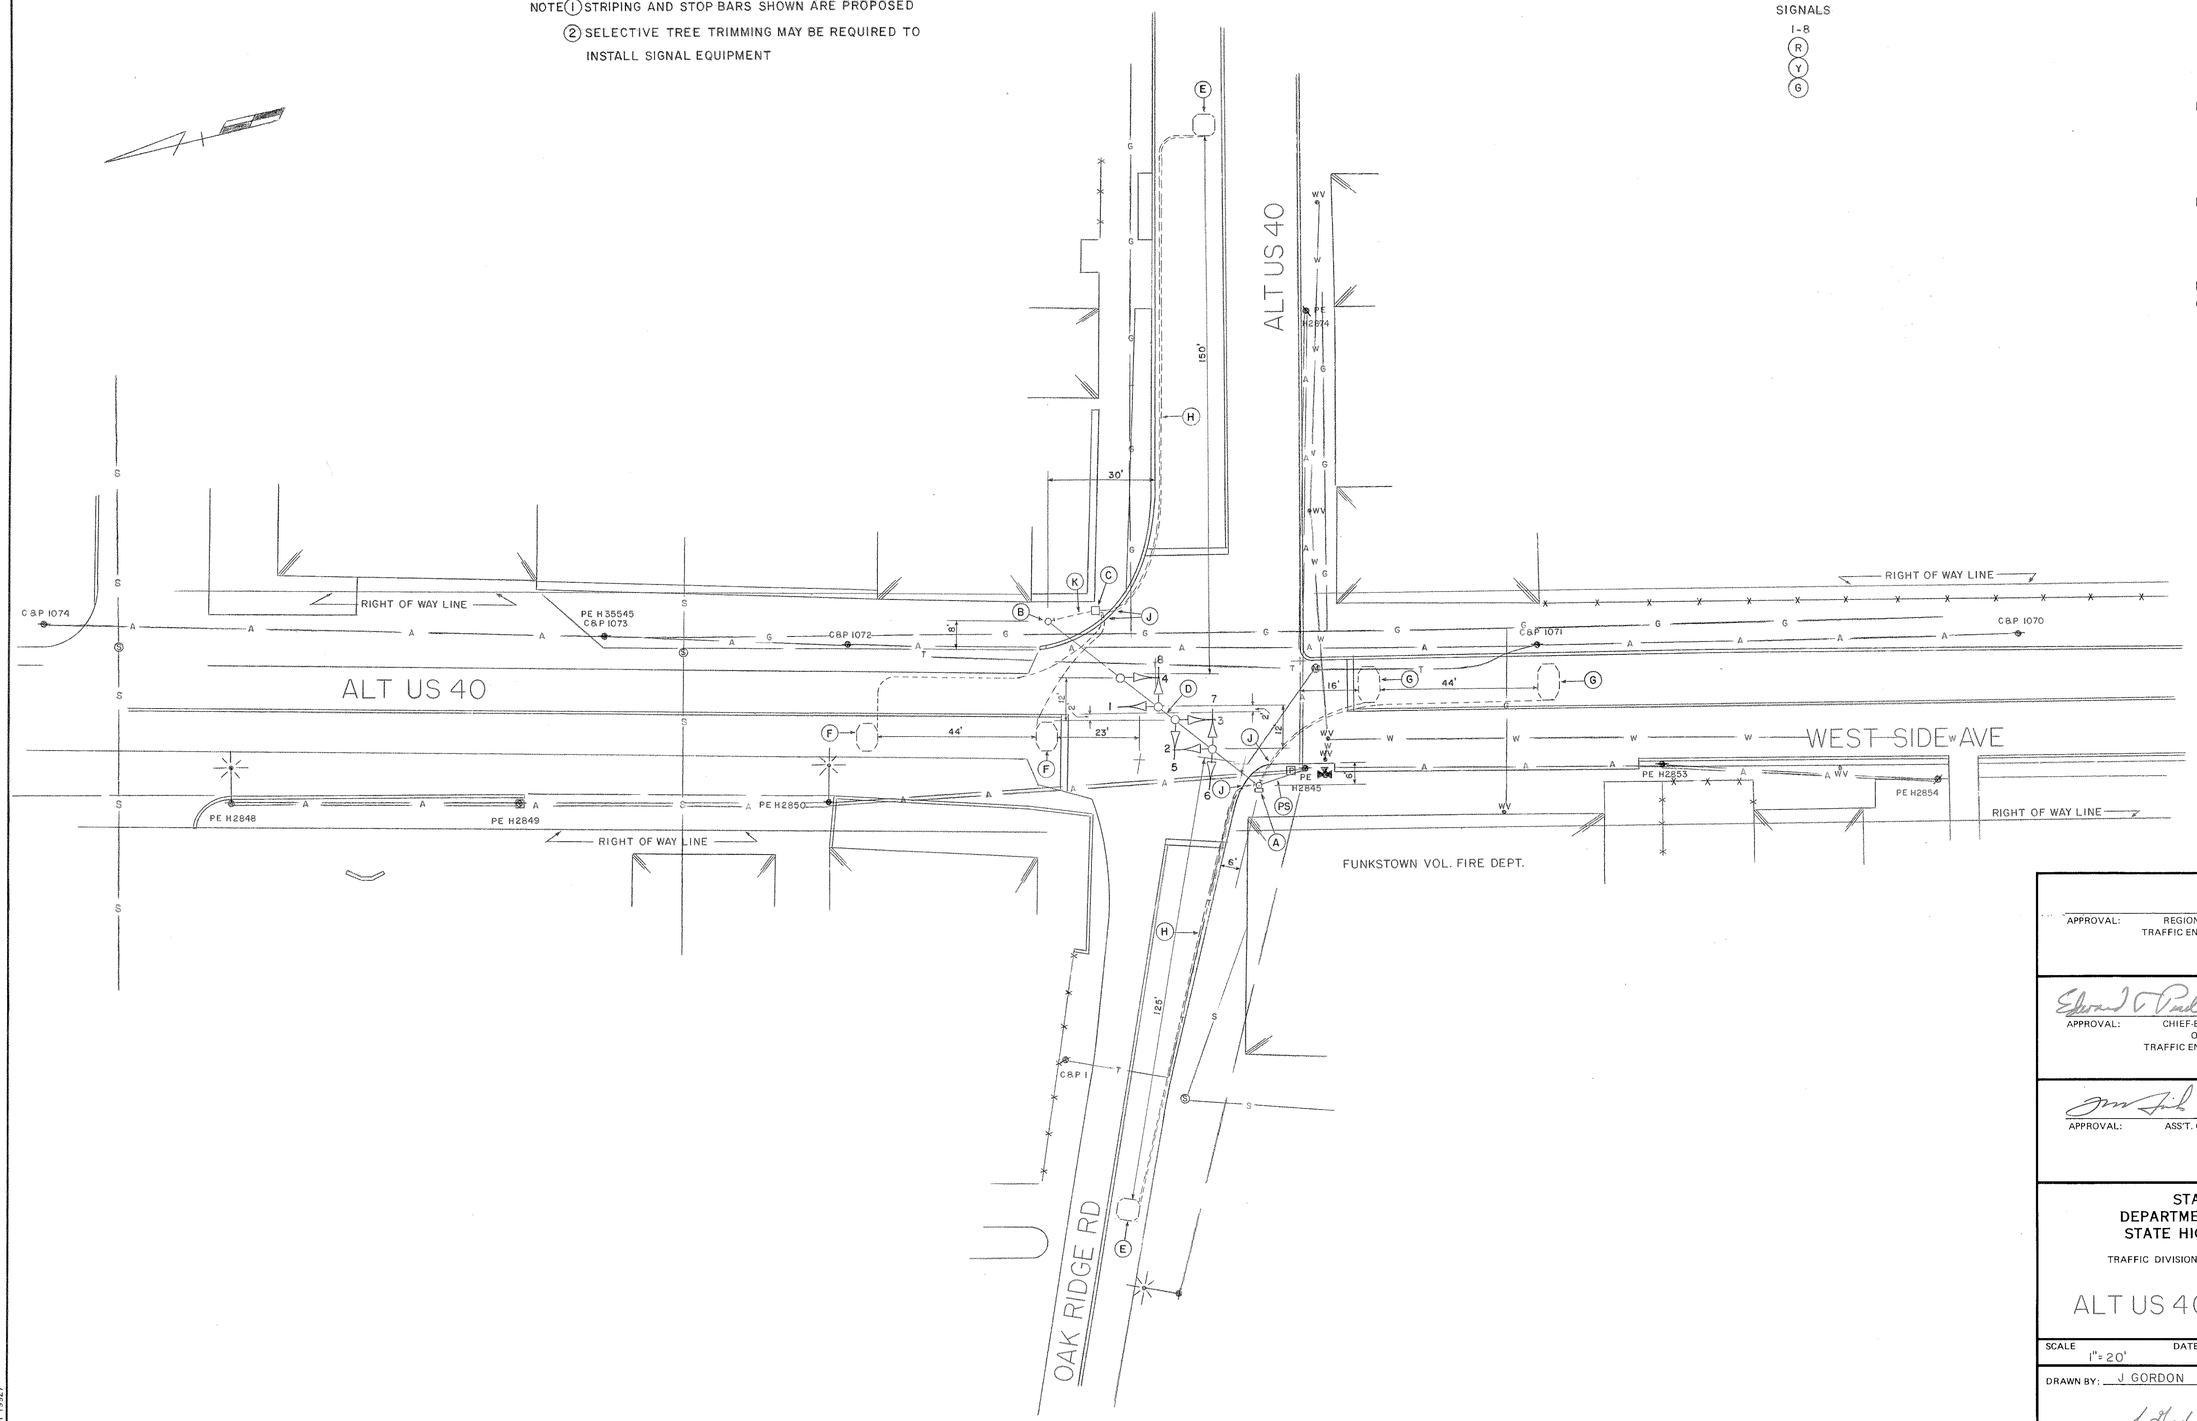

PHASE 1

PHASE 2

FLASHING OPERATION

APPROVAL: REGIONAL TRAFFIC ENGINEER

Edward T. Pinkus Jr. 10-24-78
APPROVAL: CHIEF-BUREAU OF TRAFFIC ENGINEERING

10-30-78
APPROVAL: ASS'T. CHIEF ENGINEER TRAFFIC

REVISIONS

STATE OF MARYLAND
DEPARTMENT OF TRANSPORTATION
STATE HIGHWAY ADMINISTRATION

TRAFFIC DIVISION – BUREAU OF TRAFFIC ENGINEERING

ALT US 40 & OAK RIDGE RD

SCALE 1" = 20' DATE 5-10-76 CONTRACT NO. W-699-501-685

DRAWN BY: J GORDON COUNTY: WASHINGTON

DESIGNED BY: J. Gordon SIGNAL NO.:

CHECKED BY: 10/17/78

DRAWING NO. TS-1410

BRUNING 44-511 19927