F.H.W.A. REGION NO.	STATE	FED. AID PROJ. NO.	SHEET NO.	TOTAL SHEETS
3	MD.		2	5

NOTE (1) STRIPING AND STOP BARS SHOWN ARE PROPOSED
(2) SELECTIVE TREE TRIMMING MAY BE REQUIRED TO INSTALL SIGNAL EQUIPMENT

SIGNALS 1-8 (R) (Y) (G)

PHASE 1

PHASE 2

FLASHING OPERATION

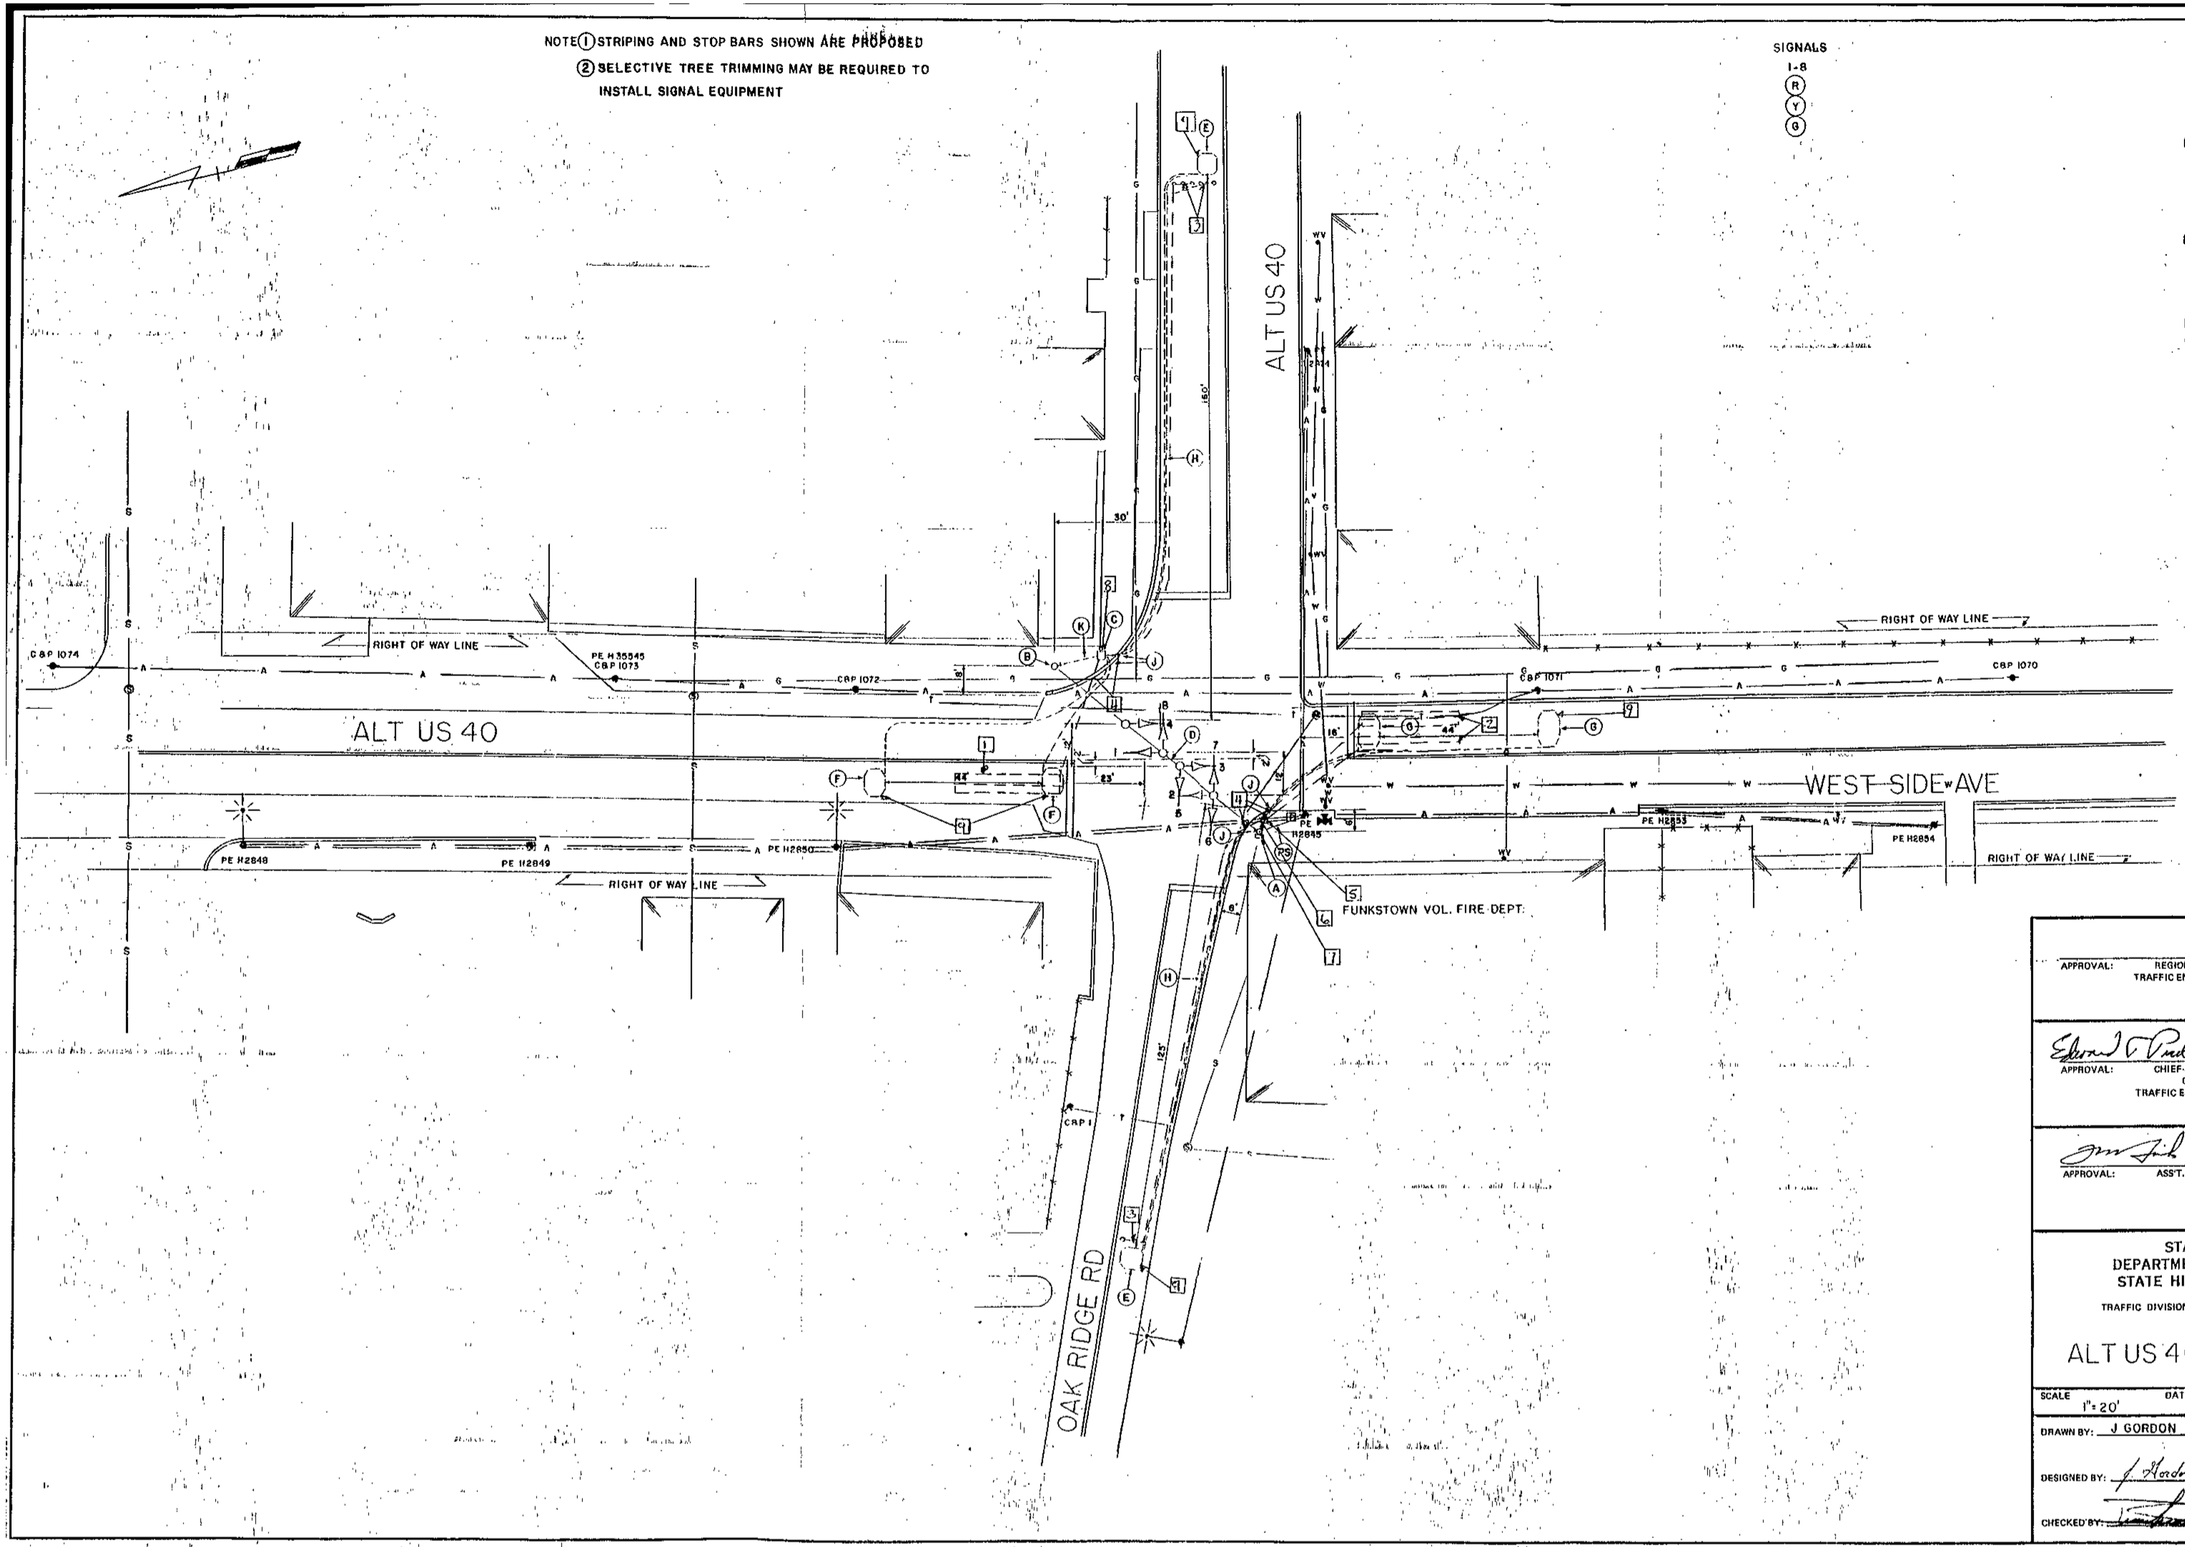

APPROVAL: REGIONAL TRAFFIC ENGINEER

APPROVAL: CHIEF-BUREAU OF TRAFFIC ENGINEERING 10-24-78

APPROVAL: ASS'T. CHIEF ENGINEER TRAFFIC 10-30-78

A 4-91 REPLACE FAILED LOOP DETECTORS 855-2303 2072 RCS

REVISIONS

STATE OF MARYLAND
DEPARTMENT OF TRANSPORTATION
STATE HIGHWAY ADMINISTRATION

TRAFFIC DIVISION – BUREAU OF TRAFFIC ENGINEERING

ALT US 40 & OAK RIDGE RD

SCALE 1" = 20' DATE 5-10-76 CONTRACT NO. W-699-501-685

DRAWN BY: J GORDON COUNTY: WASHINGTON

DESIGNED BY: J. Gordon SIGNAL NO.:

CHECKED BY: 10/1/78

DRAWING NO. TS-1410

21A04002.19