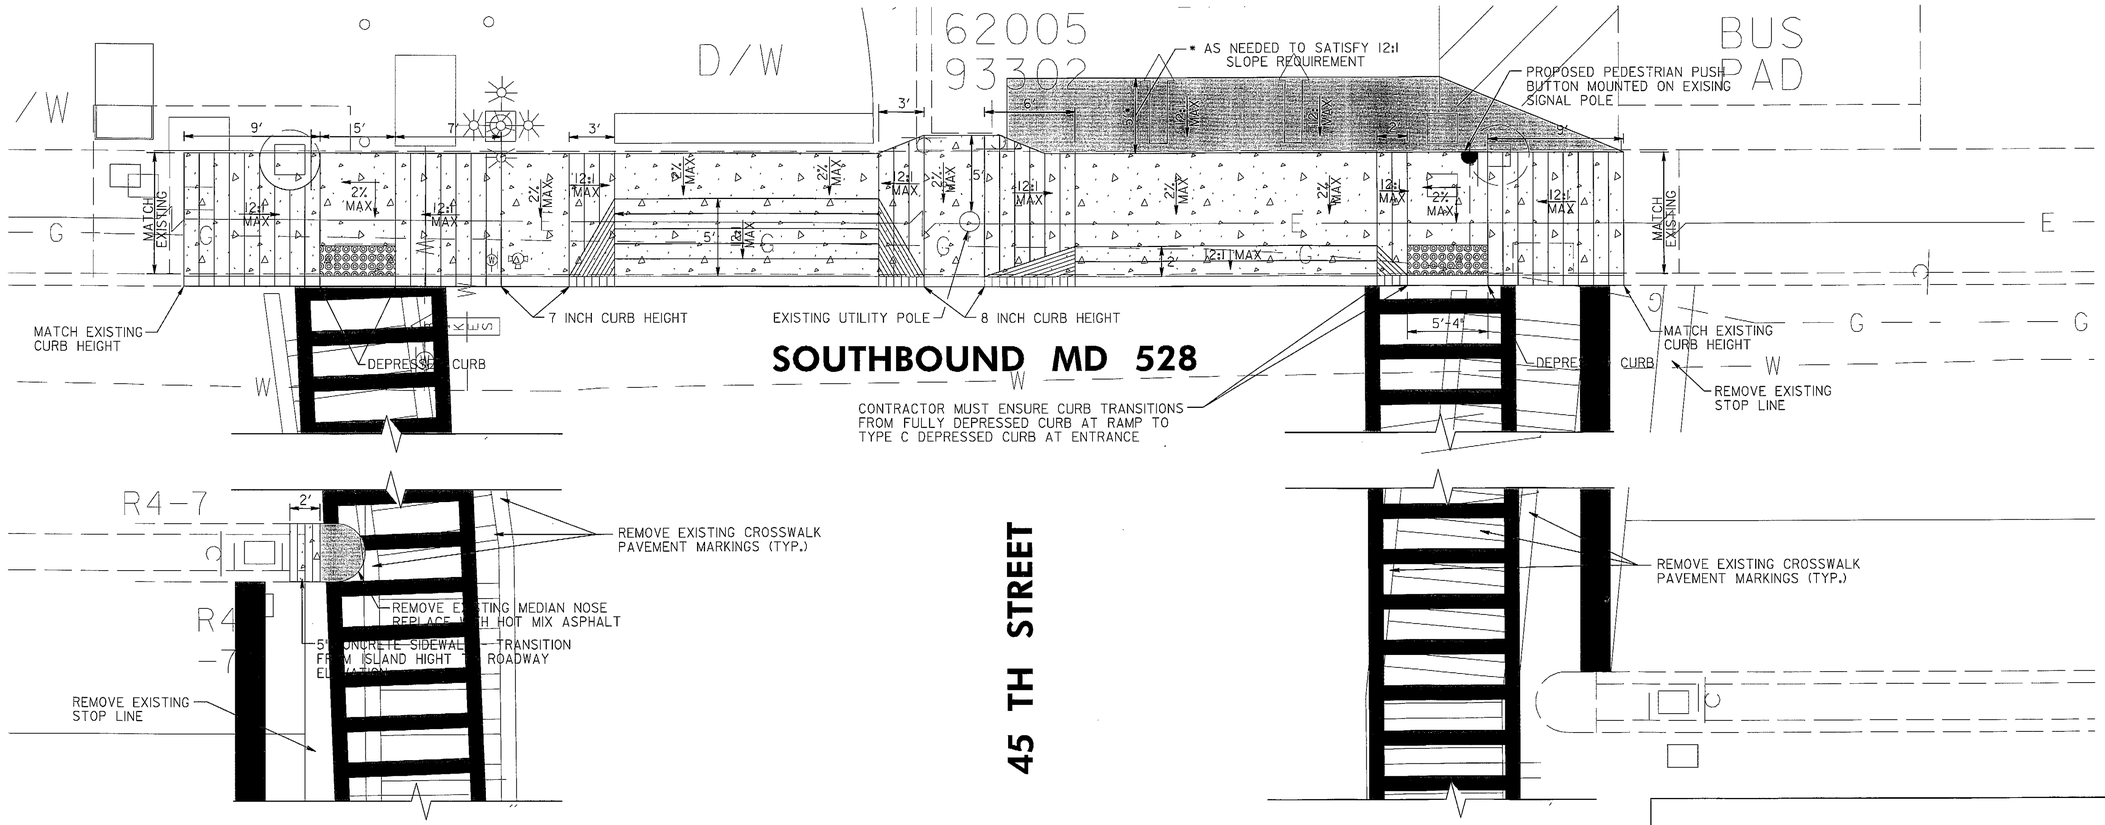

COMBINATION CURB AND GUTTER ANY HEIGHT OR DEPTH	
LOCATION	QUANTITY (LF)
SOUTHBOUND	96

MIX NO. 9 CONCRETE FOR SLOT BACKFILL	
LOCATION	QUANTITY (LF)
NORTHWEST QUADRANT	96

HOT MIX ASPHALT SUPERPAVE 9.5 MM FOR SURFACE, PG 76-22, LEVEL-3	
LOCATION	QUANTITY (TON)
SOUTHBOUND	2.25 (DRIVEWAY ENTRANCE TIE-IN)
SOUTHBOUND	1.25 (SLOT BACKFILL)
MEDIAN NOSE REMOVAL	0.5

DETECTABLE WARNING SURFACE SHA STD. NO. MD-655.40	
LOCATION	QUANTITY (SF)
SOUTHBOUND	25

8 INCH PORTLAND CEMENT CONCRETE PAVEMENT FOR DRIVEWAY MIX 9	
LOCATION	QUANTITY (SY)
SOUTHBOUND	50

5 INCH CONCRETE SIDEWALK	
LOCATION	QUANTITY (SF)
SOUTHBOUND	365
MEDIAN	10

5 INCH CONCRETE SIDEWALK	
LOCATION	QUANTITY (SF)
NORTHWEST QUADRANT	212
SOUTHWEST QUADRANT	215

GENERAL NOTES

1. FOR 5 INCH CONCRETE SIDEWALK RECONSTRUCTION, SEE TYPICAL SECTION, THIS SHEET.
2. ALL DIMENSIONS ARE APPROXIMATE. CONTRACTOR TO VERIFY ALL DIMENSIONS IN THE FIELD.
3. NO DISTURBED AREA SHALL BE LEFT UNSTABILIZED OVERNIGHT UNLESS THE RUNOFF IS DIRECTED TO AN APPROVED SEDIMENT CONTROL DEVICE.
4. SIDEWALK RECONSTRUCTION LIMITS SHALL COINCIDE WITH CRACK CONTROL JOINTS (JOINTER GROOVES) OR EXPANSION JOINTS IN EXISTING SIDEWALK. NEW EXPANSION JOINTS SHALL BE PROVIDED AT THE INTERFACE OF EXISTING AND PROPOSED SIDEWALK. SEE SHA. STD. NO. MD-655.01.
5. INSTALL DETECTABLE WARNING SURFACE ON SIDEWALK RAMP AS PER SHA STD. NO. MD-655.40.
6. FORM NEW SIDEWALK AND EXPANSION JOINT MATERIAL AROUND EX. UTILITY POLES, MANHOLE COVERS, VALVE COVERS, AND FIRE HYDRANTS AS NECESSARY.
7. RESET ANY SIGNS DISTURBED BY THE CONSTRUCTION AS DIRECTED BY THE ENGINEER.
8. EXISTING INLETS SHALL NOT BE DAMAGED DURING CONSTRUCTION. DAMAGE TO THE INLETS WILL REQUIRE THE INLET TO BE REPLACED AT NO ADDITIONAL COST TO THE ADMINISTRATION.
9. EXISTING TREES, SHRUBS, AND THEIR RESPECTIVE ROOT SYSTEMS SHALL NOT BE DISTURBED DURING CONSTRUCTION.

LEGEND

- DETECTABLE WARNING SURFACE SHA STD. NO. MD-655.40
- CONCRETE PAVEMENT
- HOT MIX ASPHALT

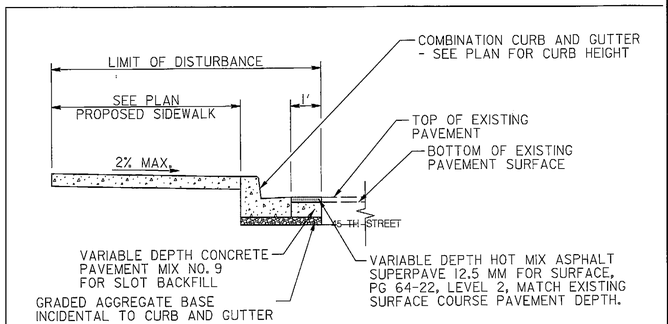

TYPICAL SECTION
PROPOSED SIDEWALK
WITH CURB REPLACEMENT
AND SLOT BACKFILL
NOT TO SCALE

RKK
RUMMEL, KLEPPER & KAHL, LLP
81 MOSHER STREET | BALTIMORE, MD 21217
PH: (410) 728-2900 FAX: (410) 728-3160
Engineers | Construction Managers | Planners | Scientists
www.rkk.com

STATE OF MARYLAND
DEPARTMENT OF TRANSPORTATION
STATE HIGHWAY ADMINISTRATION
OFFICE OF TRAFFIC & SAFETY
TRAFFIC ENGINEERING DESIGN DIVISION

MD 528 (COASTAL HIGHWAY) AT 45 TH STREET
OCEAN CITY, MD.

REVISIONS

RAMP DETAILS

SCALE 1" = 5' DATE JUNE 2012 CONTRACT NO. XX1285133

DESIGNED BY JDG COUNTY WORCESTER
DRAWN BY JBB LOGMILE 23052805.70
CHECKED BY ATD TIMS NO. L367
FAP NO. SEE TITLE SHEET TOD NO.

TS NO. 418E-DE | DRAWING DE - 1 OF 2 | SHEET NO. 15 OF 26

PLOTTED: Wednesday, March 07, 2012 AT 03:57 PM
FILE: K:\projects\2007\07056_shahdd\Task 06_MD528 Signals\MD 528 at 45th\CADD\Plan\pDE-0000_45TH.dgn

BY: jgolomb