F H WA REGION NO	STATE	FED. AID PROJ. NO	SHEET NO.	TOTAL SHEETS
3	MD.		2	7

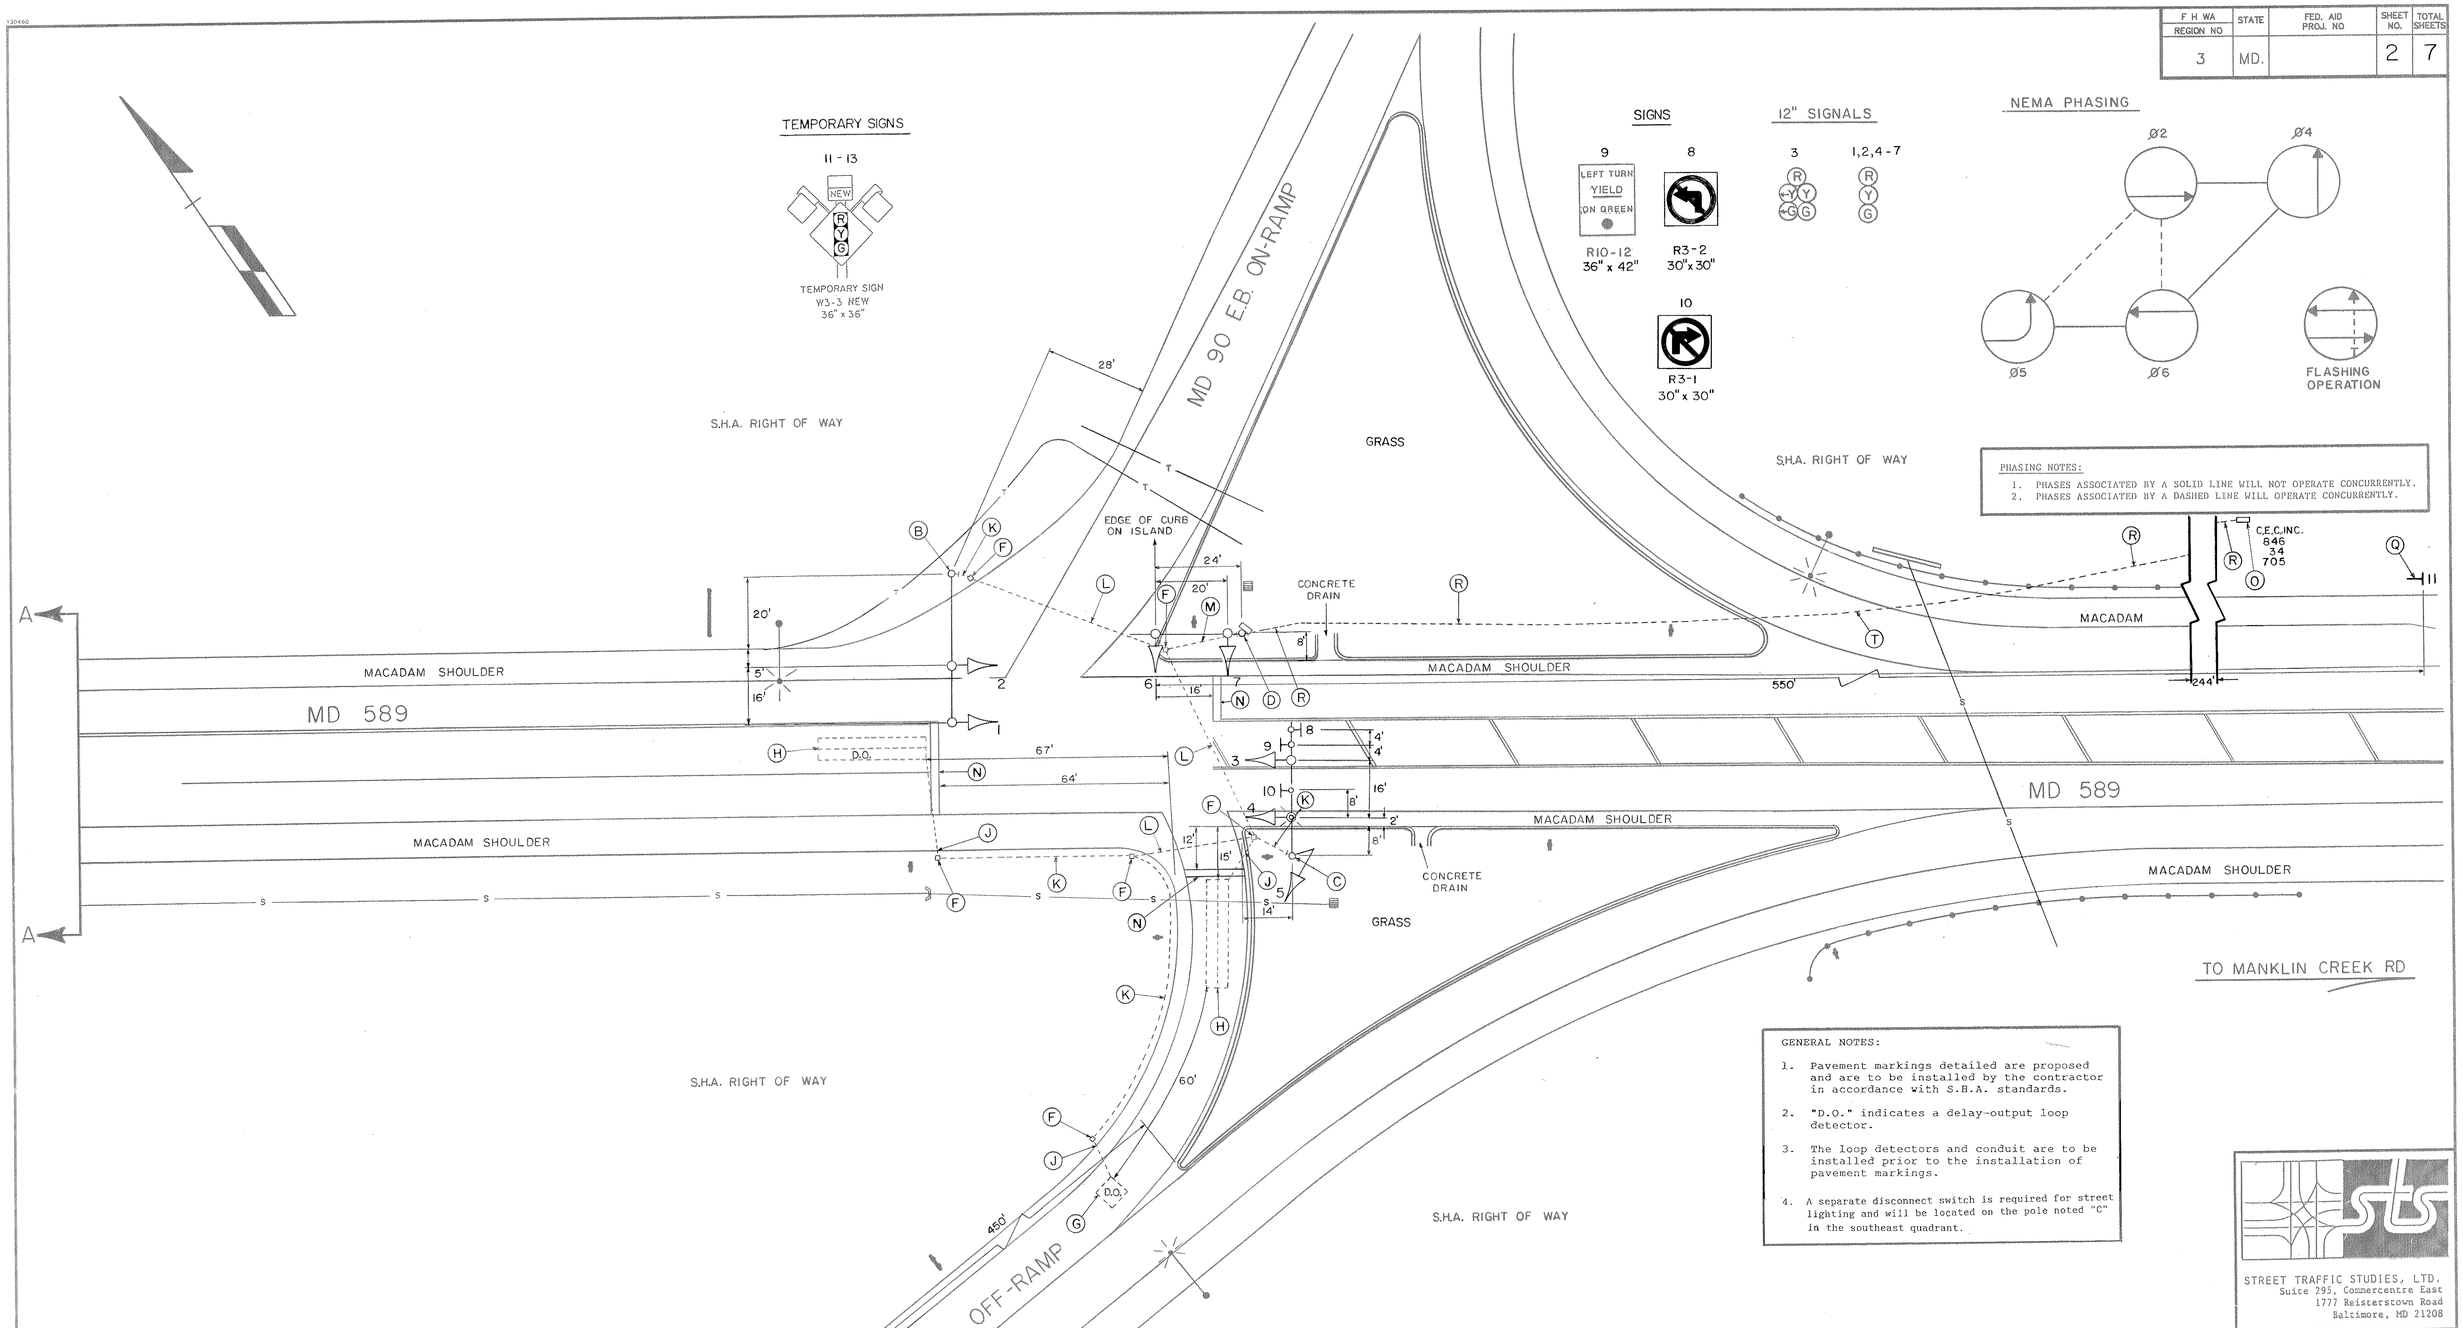

GENERAL NOTES:

1. Pavement markings detailed are proposed and are to be installed by the contractor in accordance with S.H.A. standards.
2. "D.O." indicates a delay-output loop detector.
3. The loop detectors and conduit are to be installed prior to the installation of pavement markings.
4. A separate disconnect switch is required for street lighting and will be located on the pole noted "C" in the southeast quadrant.

STREET TRAFFIC STUDIES, LTD.
Suite 295, Commercentre East
1777 Reisterstown Road
Baltimore, MD 21208

LEGEND OF UNDERGROUND AND OVERHEAD UTILITIES

AERIAL CABLE	A
ELECTRIC	E
TELEPHONE	T
GAS	G
SEWER	S
WATER	W
CABLE TV	TV

REVISIONS	APPROVALS
	CHIEF, SIGNAL DESIGN SECTION 2/8/88
	ASST. DISTRICT ENGINEER, TRAFFIC
	CHIEF, BUREAU OF TRAFFIC ENGINEERING 2/17/88
	DEPUTY CHIEF ENGINEER, OFFICE OF TRAFFIC 3-11-88

MARYLAND DEPARTMENT OF TRANSPORTATION
STATE HIGHWAY ADMINISTRATION – OFFICE OF TRAFFIC
BUREAU OF TRAFFIC ENGINEERING

DRAWN BY S.THACKER (FOR STS)
DES. BY: R.ZACHERL (FOR STS)
CHK. BY: 2-4-88
DATE: 9-1-87
SCALE: 1" = 20'
F.A.P. NO.
S.H.A. NO. WO-658-501-185

MD 589 AND MD 90 EASTBOUND RAMPS

COUNTY: WORCESTER

TS/FILE NO. 2407

SHEET NO. 2 OF 7

23058902.71