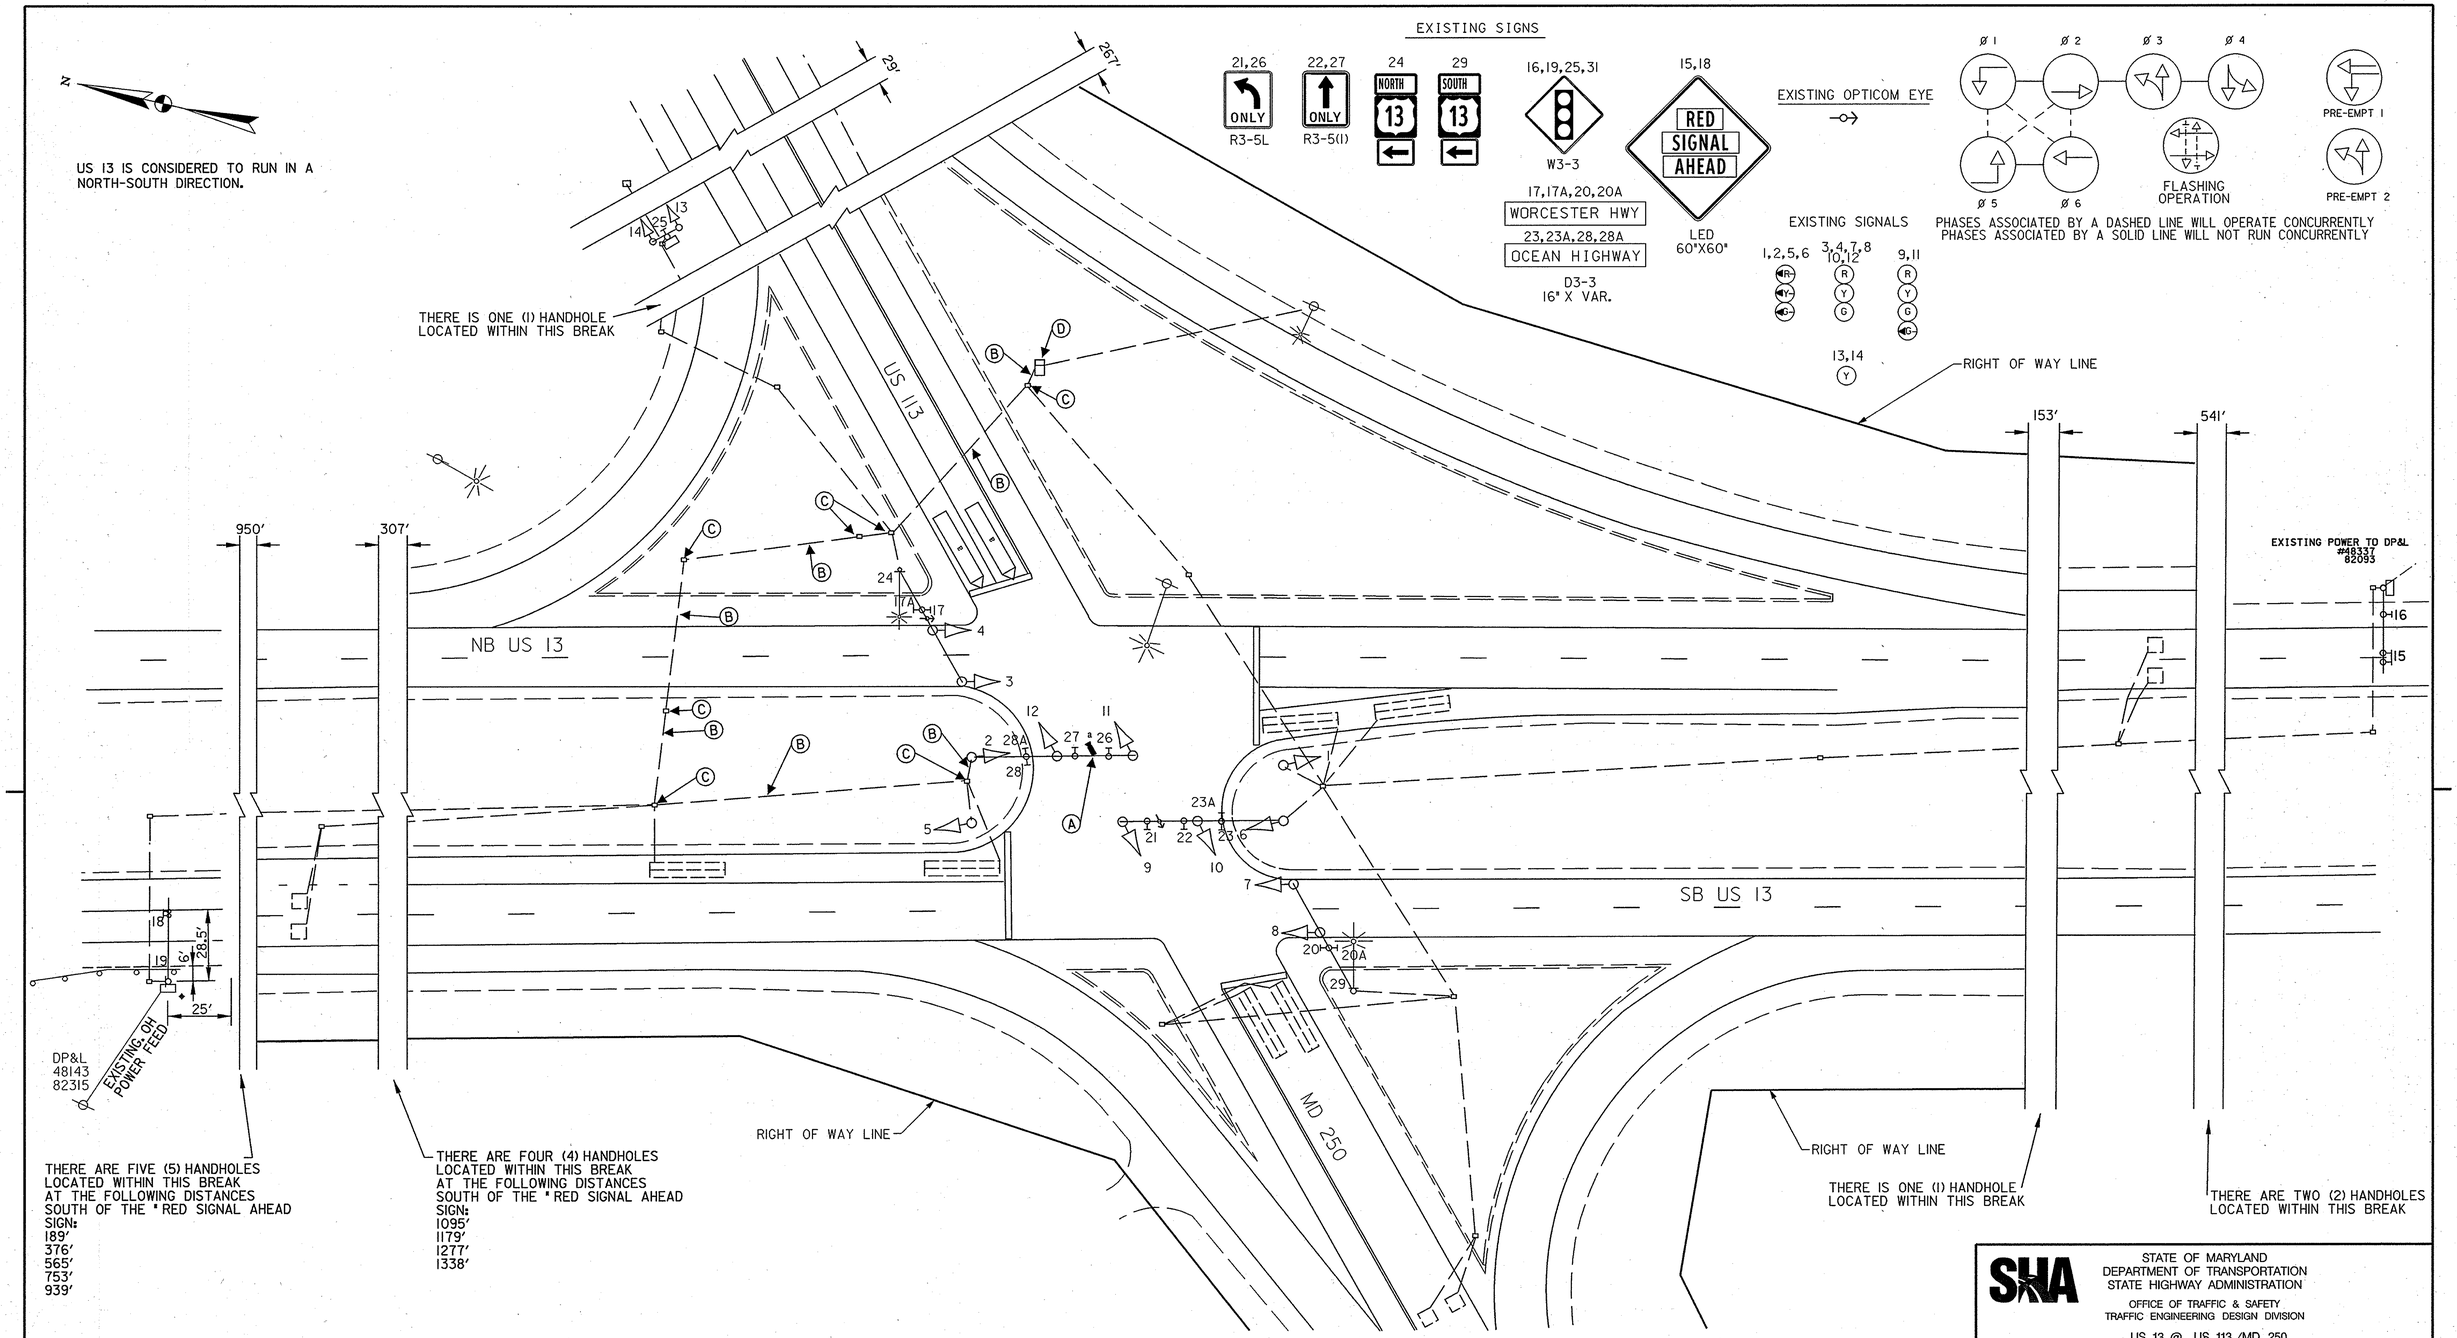

GEOMETRIC LEGEND

EXISTING
PROPOSED

UTILITY LEGEND

SD	STORM DRAIN
G	GAS MAIN
W	WATER MAIN
S	SEWER MAIN
E	ELECTRIC CABLES
A	AERIAL CABLES
T	TELEPHONE CABLES
F	FIBER-OPTIC

A. INSTALL VIDEO DETECTION CAMERA AND CABLE.

B. USE EXISTING CONDUIT.

C. USE EXISTING HAND HOLE.

D. USE EXISTING CABINET AND CONTROLLER. INSTALL VIDEO INTERFACE EQUIPMENT.

GENERAL NOTES

1. VIDEO CAMERA LOCATION / ALIGNING SHALL BE COORDINATED WITH THE SHA ENGINEER.
2. THE CONTRACTOR SHALL BE RESPONCIBLE FOR REMOVING ANY UNUSED SIGNAL AND DETECTOR CABLE. ALL EXISTING TRAFFIC SIGNAL EQUIPMENT REMOVED SHALL BECOME THE PROPERTY OF THE SIGNAL CONTRACTOR.
3. THE CONTRACTOR SHALL BE RESPONSIBLE FOR TERMINATING ALL VIDEO CABLE TO THE APPROPRIATE TERMINALS AND PROPERLY LABEL EACH CABLE.

APPROVALS

TEAM LEADER
ASST. DIV. CHIEF
DIVISION CHIEF
OFFICE DIRECTOR

ORIGINALS ON FILE

REVISIONS

L	INSTALL VIDEO DETECTION WB US113					
SHA NO. AT7255185						7/15/07
FJA						
K	INSTALL OPTICOM NB US13 AND EB US 113					
SHA NO. AT7825185						8/15/05
JWA	JAH	MAR	DAZ			
J	INSTALL MAST ARMS, SIGNALS, CONDUIT AND DETECTORS					
SHA NO. XX1065185 TIMS NO. F389						11/02

PLOTTED: Thursday, July 19, 2007 at 12:09:31 PM
FILE: US13@US113PLDGN

STATE OF MARYLAND
DEPARTMENT OF TRANSPORTATION
STATE HIGHWAY ADMINISTRATION

OFFICE OF TRAFFIC & SAFETY
TRAFFIC ENGINEERING DESIGN DIVISION

US 13 @ US 113 /MD 250

SIGNALIZATION PLAN SHEET

SCALE 1" =30' DATE 04/75 CONTRACT NO.

DESIGNED BY A. BUDNICHUCK
DRAWN BY BRUCE THOMPSON
CHECKED BY
FAP NO.

COUNTY WORCESTER
LOGMILE 23001304.55
TIMS NO. 1714
TOD NO.

TS NO. 392L DRAWING OF SHEET NO. 1 OF 2

BY: fanuszewski