DRILL HOLES

BORDER REV: DATE: June 1, 2004

WIRING DIAGRAM

MD 343 (WASHINGTON ST) AND PINE STREET

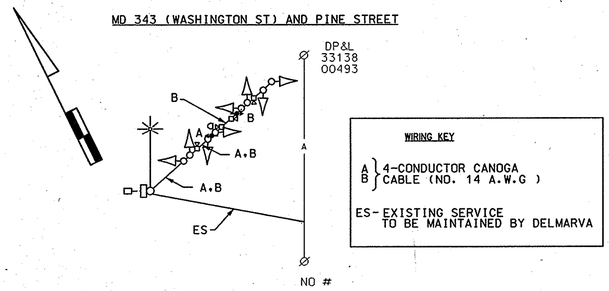

WIRING KEY

A, B } 4-CONDUCTOR CANOGA CABLE (NO. 14 A.W.G)

ES- EXISTING SERVICE TO BE MAINTAINED BY DELMARVA

WIRING DIAGRAM

MD 341 (RACE STREET) AND MD 343 (WASHINGTON STREET)

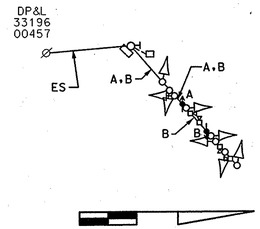

WIRING KEY

A, B } 4-CONDUCTOR CANOGA CABLE (NO. 14 A.W.G)

ES- EXISTING SERVICE TO BE MAINTAINED BY DELMARVA

WIRING DIAGRAM

US 50 AND CRUSADER RD

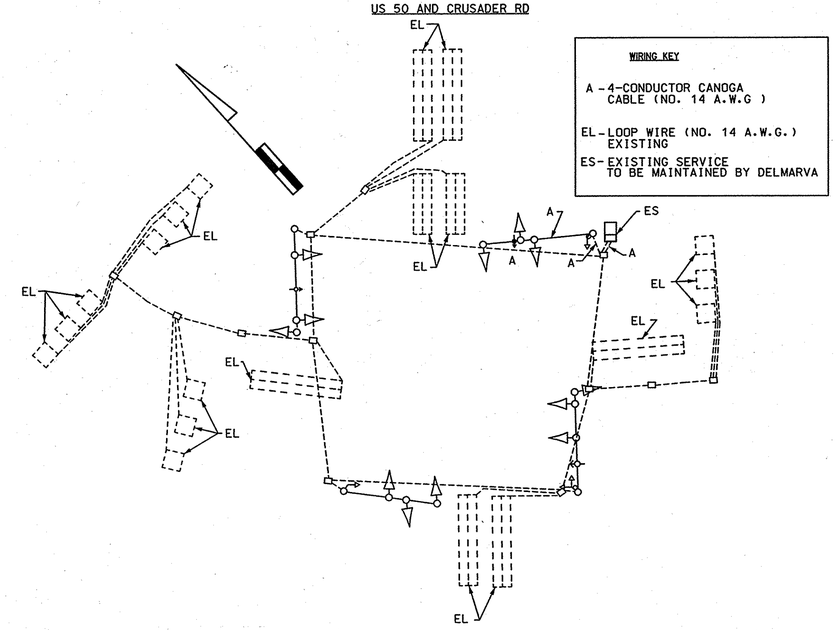

WIRING KEY

A - 4-CONDUCTOR CANOGA CABLE (NO. 14 A.W.G)

EL - LOOP WIRE (NO. 14 A.W.G.) EXISTING

ES- EXISTING SERVICE TO BE MAINTAINED BY DELMARVA

DRILL HOLES

WIRING DIAGRAM

US 50 AND MD 16 / HYATT HOTEL ENTRANCE

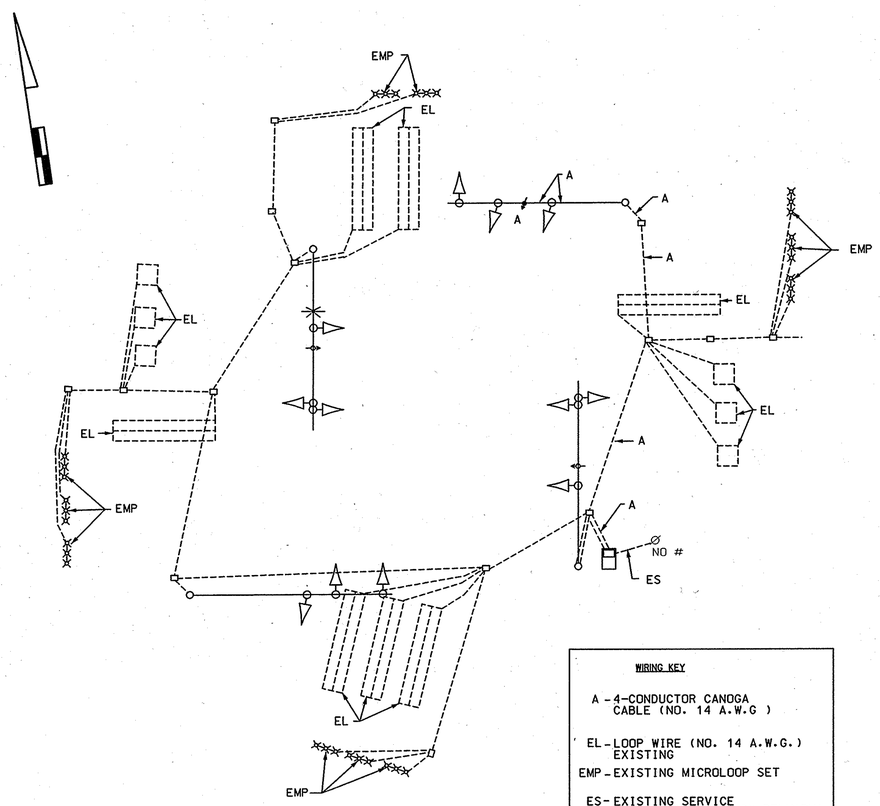

WIRING KEY

A - 4-CONDUCTOR CANOGA CABLE (NO. 14 A.W.G)

EL - LOOP WIRE (NO. 14 A.W.G.) EXISTING

EMP - EXISTING MICROLOOP SET

ES- EXISTING SERVICE TO BE MAINTAINED BY DELMARVA

DRILL HOLES

WIRING DIAGRAM

US 50 AND BUCKTOWN RD

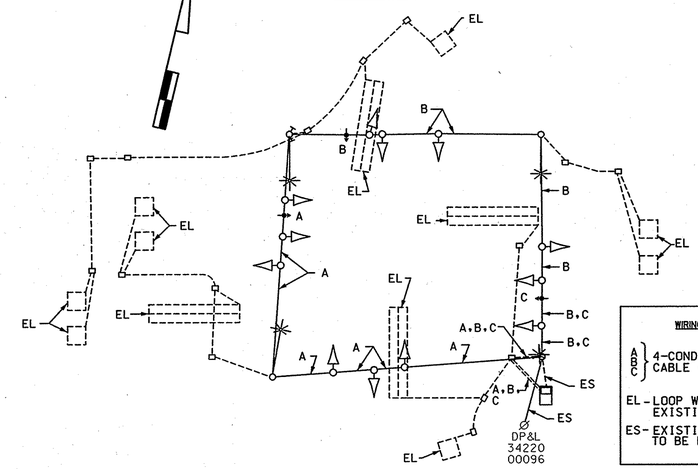

WIRING KEY

A, B, C } 4-CONDUCTOR CANOGA CABLE (NO. 14 A.W.G)

EL - LOOP WIRE (NO. 14 A.W.G.) EXISTING

ES- EXISTING SERVICE TO BE MAINTAINED BY DELMARVA

TOD No.: AT909-05
SHA No.: DO357A51/B51
US 50, MD 343 @ Various Locations in Cambridge

REVISION "A"

STREET TRAFFIC STUDIES, LTD.
400 Crain Hwy.,NW.
Glen Burnie,MD 21061
Ph (410) 590-5500
Fax (410) 590-5537

5095B.dgn TASK T-9

STATE OF MARYLAND
DEPARTMENT OF TRANSPORTATION
STATE HIGHWAY ADMINISTRATION

CAMBRIDGE FIRE HOUSE PRE EMPTION

GENERAL INFORMATION SHEET

SCALE NONE	DATE 9/14/06	CONTRACT NO. AT9095185	
DESIGNED BY J ALLEN		COUNTY DORCHESTER	
DRAWN BY R.C.		LOGMILE 09005002.92	
CHECKED BY		TIMS NO. H663	
F.A.P. NO.		TOD NO.	
TS NO. 2497A	DRAWING NO. 8 OF 9	SHEET NO. OF	

PLOTTED: $DATETIME$
FILE: $FILE$