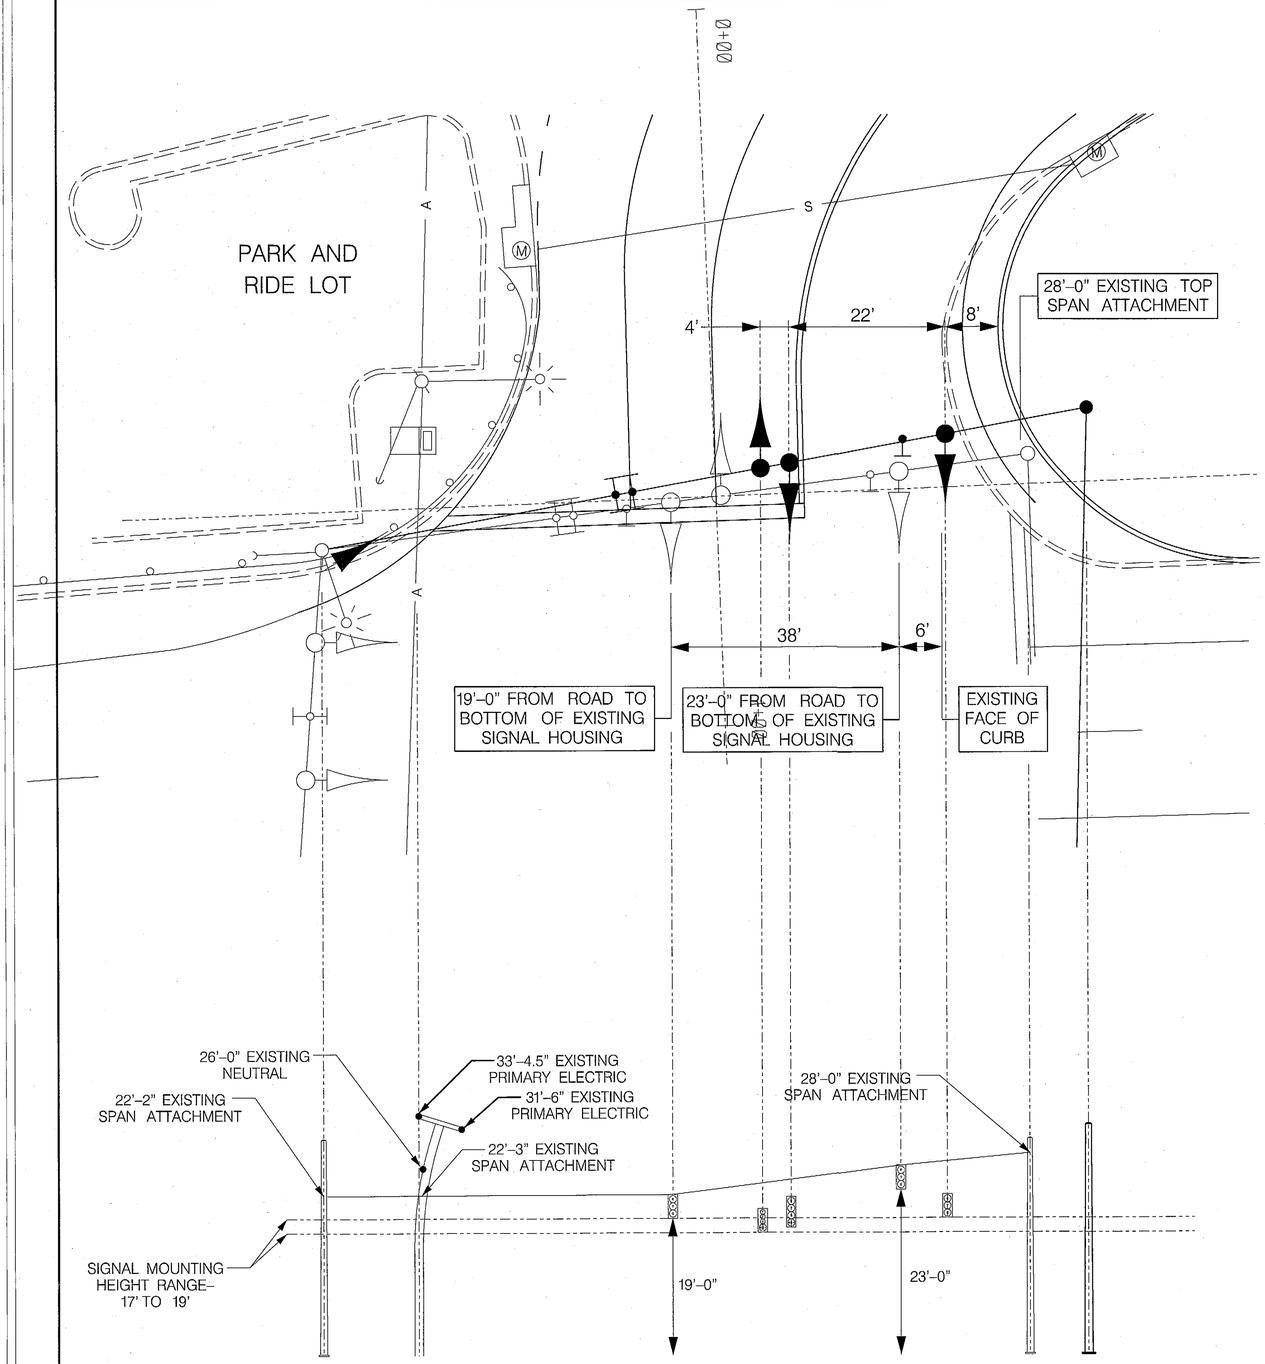

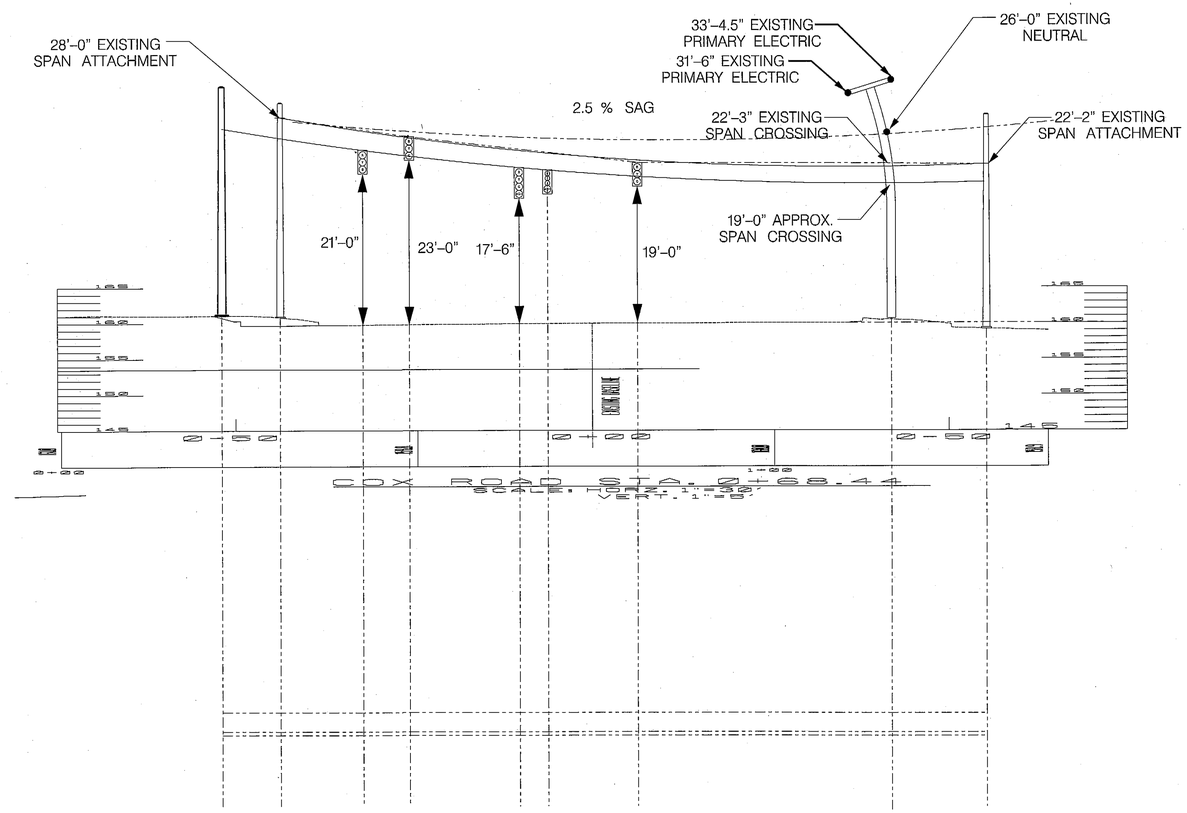

TRAFFIC CONCEPTS, INC.
325 Gambrills Road
Suite B
Gambrills, MD 21054
(410) 923-7101
FAX: (410) 923-6473
EMAIL: TRAFFIC@TRAFFIC-CONCEPTS.COM

OVERHEAD UTILITY CLEARANCE PLAN

MD 2 / 4 AT MD 524
CALVERT COUNTY

DRAWN BY: T. ZAYDEL	DESIGNED BY: T. ZAYDEL	CHECKED BY: K. SCHMID
DATE: 12-12-12	SHEET NO: 1 OF 1	SCALE: 1" = 10'