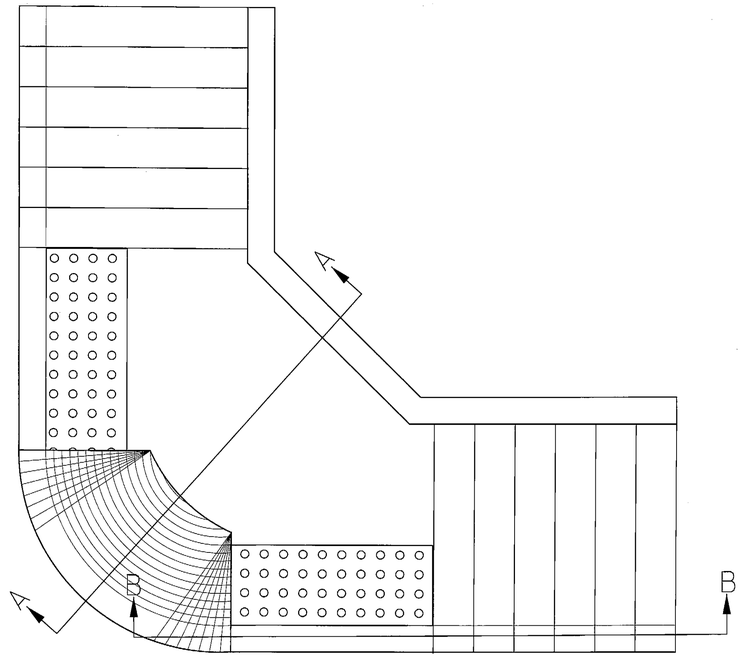

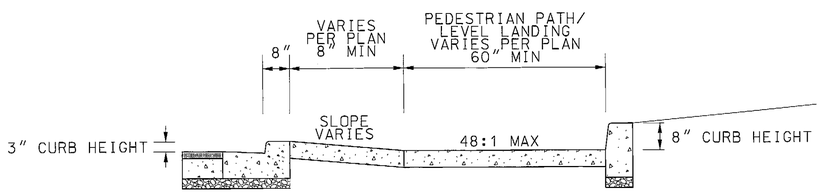

SECTION A–A

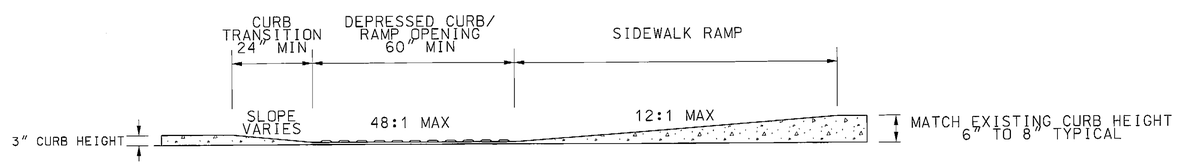

SECTION B–B

TOD No: XX443-22
SHA No: WO 409 AS16/CS26
MD 85th St.; MD 528 @ 136th St.

BY: BJG

STATE OF MARYLAND
DEPARTMENT OF TRANSPORTATION
STATE HIGHWAY ADMINISTRATION

OFFICE OF TRAFFIC & SAFETY
TRAFFIC ENGINEERING DESIGN DIVISION

RAMP SEPARATION ISLAND DETAILS

OCEAN CITY, MARYLAND

REVISIONS

DETAIL SHEET

SCALE NONE DATE SEPTEMBER 2010 CONTRACT NO. XX4435185

DESIGNED BY BJG COUNTY WORCESTER
DRAWN BY BJG LOGMILE
CHECKED BY BLB TIMS NO. K548
FAP NO. TOD NO.

DRAWING NO. PS-1 OF 1 SHEET NO. 8 OF 8

PLOTTED: Wednesday, Septemrbar 08, 2010 AT 08:38 AM
FILE: \\Rkm\d2007\2007\07056_shahdd\Task06_MD 528 ADA\CADD\136TH Street\pDE-0200_Islands.dgn